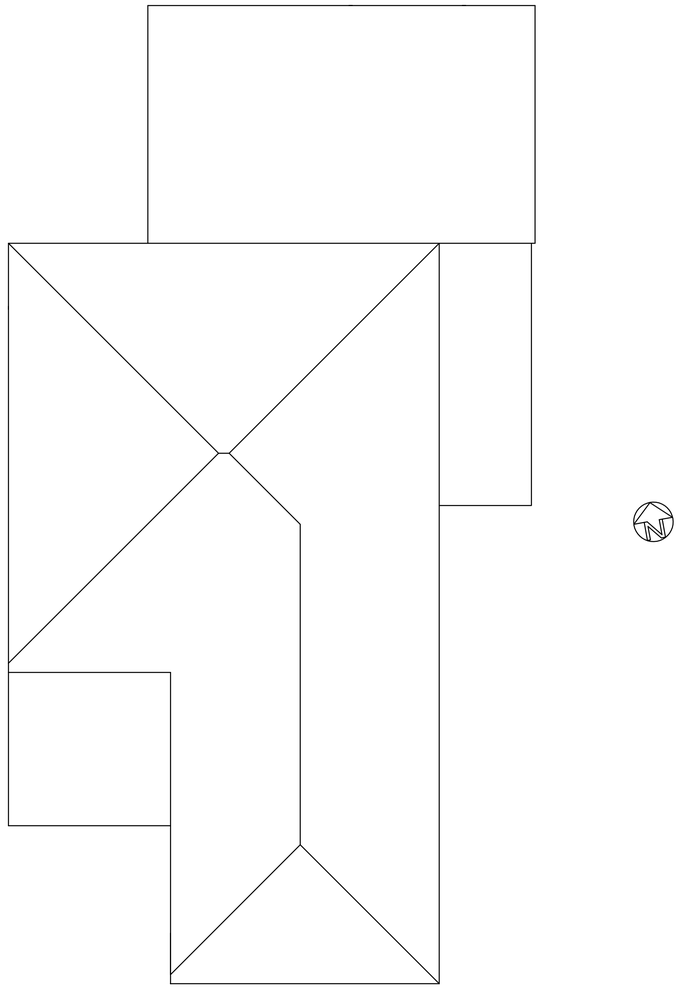

Existing Roof Plan

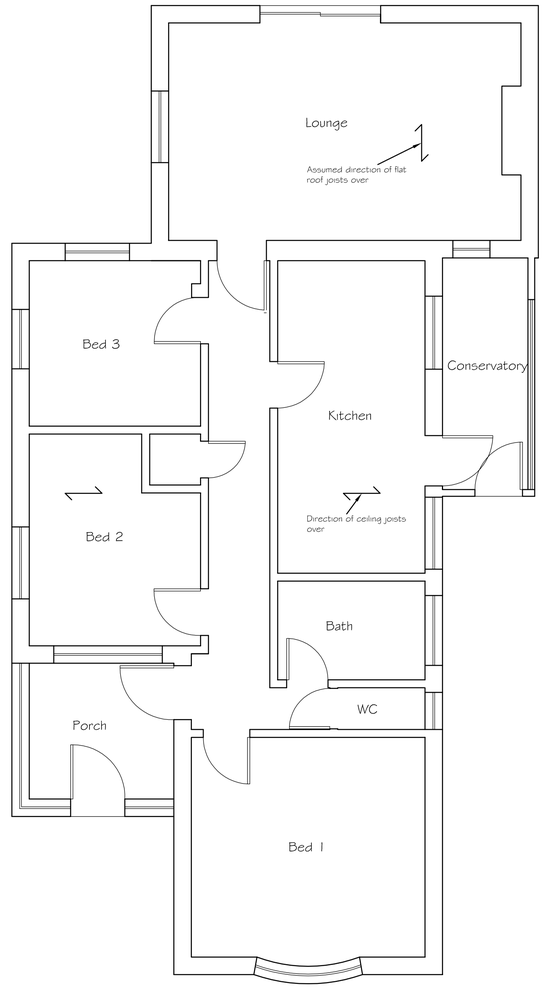

Existing Floor Plan



SCALE 1:50

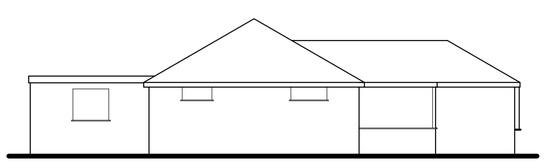

Existing Side (West) Elevation

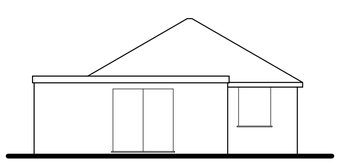

Existing Rear (North) Elevation

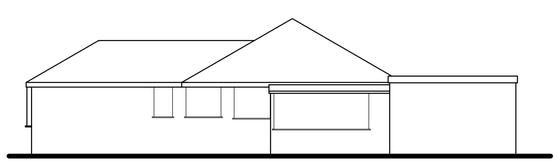

Existing Side (East) Elevation

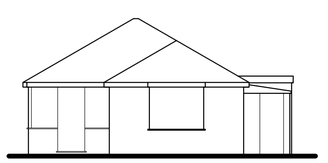

Existing Front (South) Elevation



SCALE 1:100

Tony Rogers
Building Consultants
Address: 40 Dawn Crescent, Upper Beeding
West Sussex, BN44 3WH
Telephone: 01903 815225 Fax: 01903 815225

Rev.	Date:	Revision Description:

Client: Mr D Driscoll

Address: 76 Upper Brighton Road
Lancing
West Sussex
BN15 0LB

Project: Proposed ground floor extension and enlarged garage

Scale: 1:50 1:100
Paper Size A1

Date: July 2019

Drawing No: 19/1375/01

Drawn By: AWR

Revision: