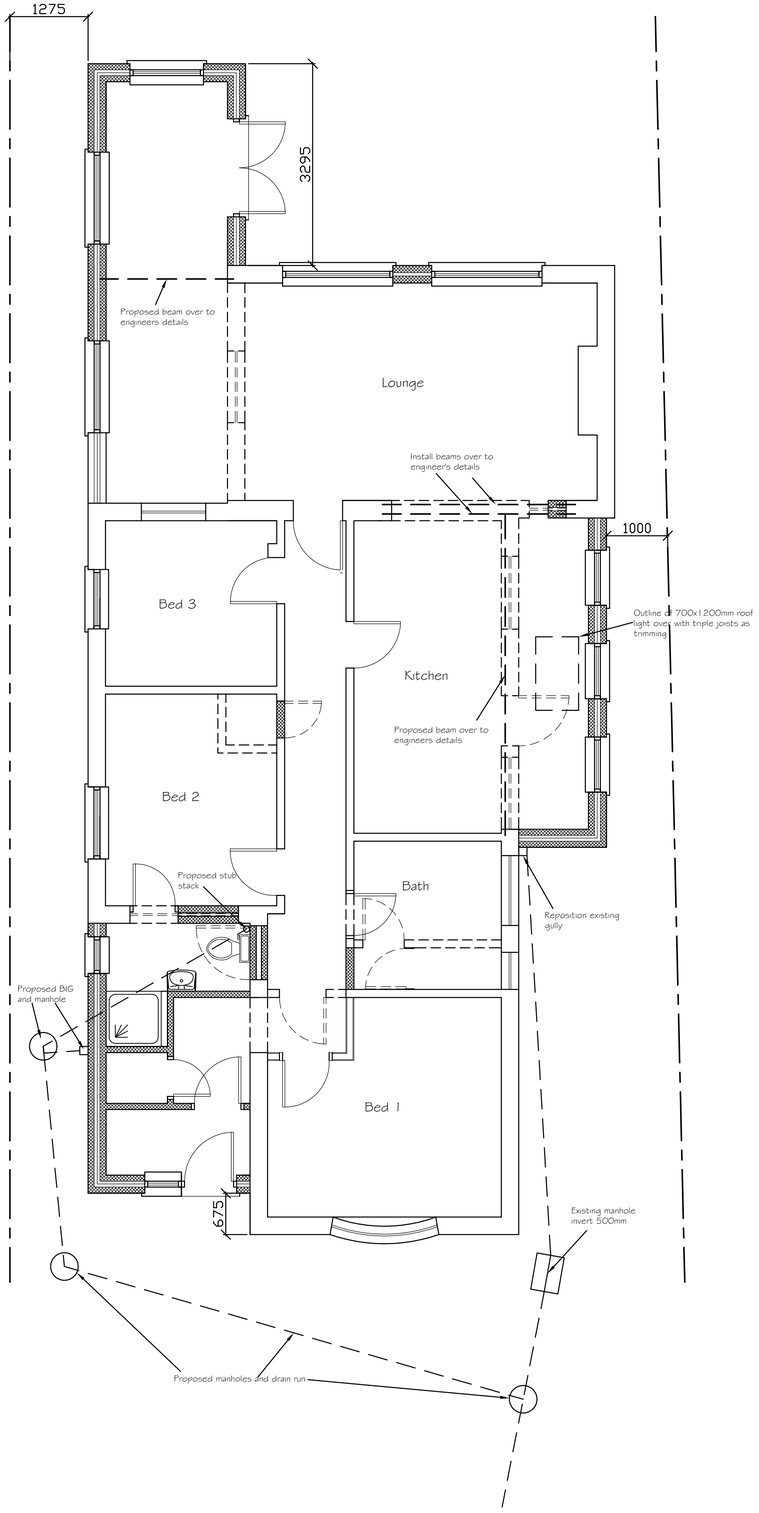

Proposed Floor Plan

0 0.5 1 2 3 4 5 6 7 8 9 10

SCALE 1:50

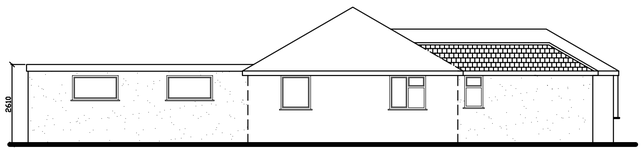

Proposed Side (West) Elevation

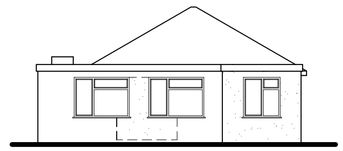

Proposed Rear (North) Elevation

0 0.5 1 2 3 4 5 6 7 8 9 10

SCALE 1:100

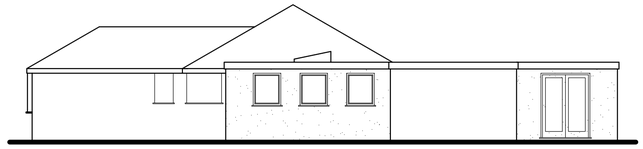

Proposed Side (East) Elevation

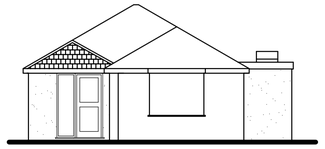

Proposed Front (South) Elevation

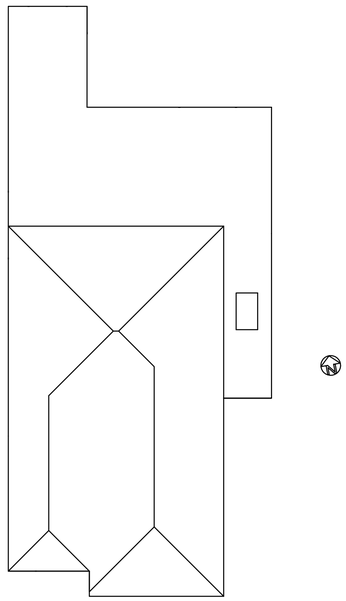

Existing Floor Plan

Tony Rogers
Building Consultants
Address: 40 Dawn Crescent, Upper Beeding
West Sussex, BN44 3WH
Telephone: 01903 815225 Fax: 01903 815225

Rev.	Date:	Revision Description:
A	August 2019	Rear extension shown on east elevation
B	Sept 2024	Rooflight added
C	Sept 2024	Roof altered to porch

Client: Mr D Driscoll

Address: 76 Upper Brighton Road
Lancing
West Sussex
BN15 0LB

Project: Proposed ground floor extension and enlarged garage

Scale: 1:50 1:100
Paper Size A1

Date: July 2019

Drawing No: 19/1375/02

Drawn By: AWR

Revision: C