




North Elevation

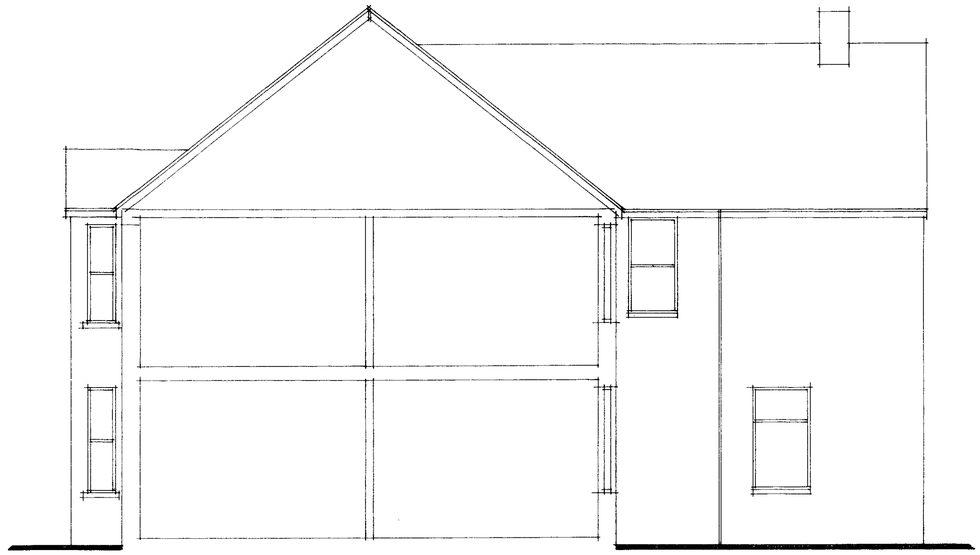


West Elevation / Section

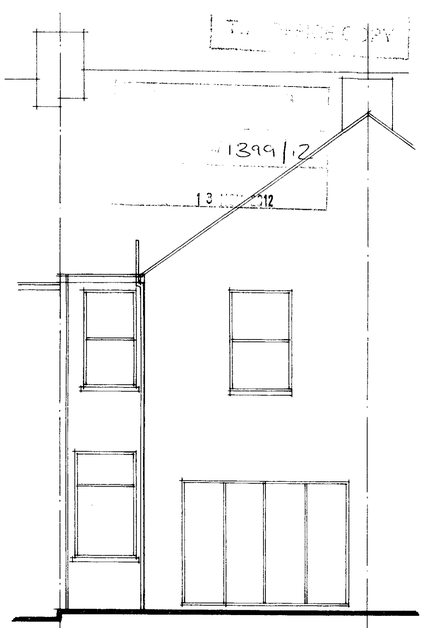


South Elevation

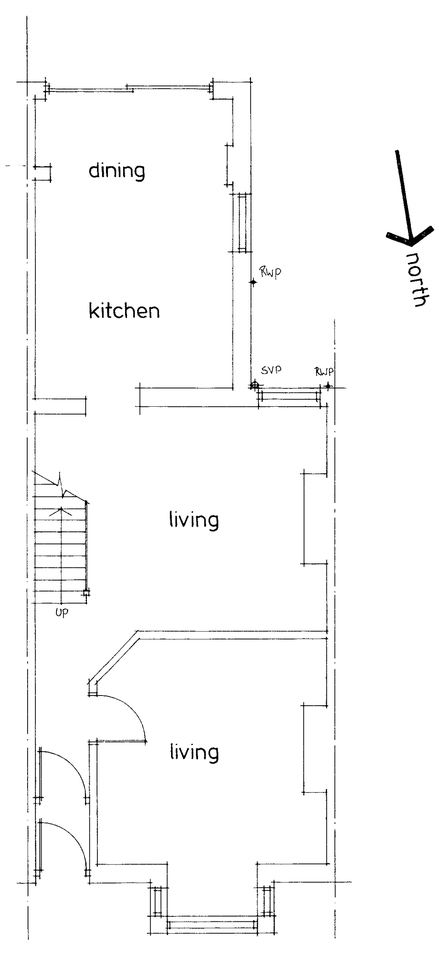

Ground Floor Plan

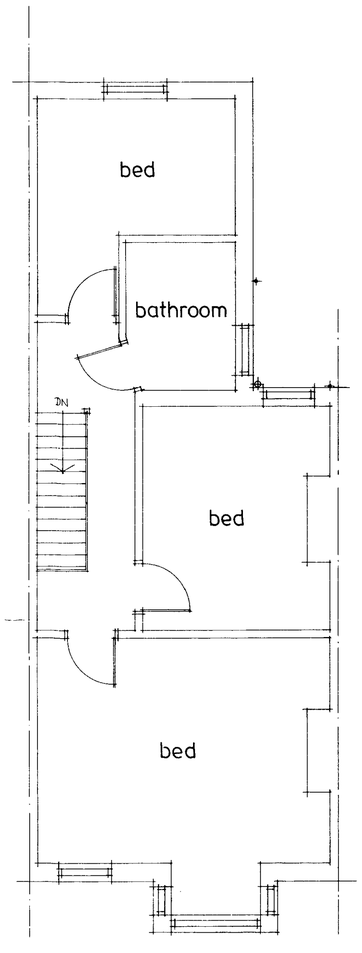

First Floor Plan

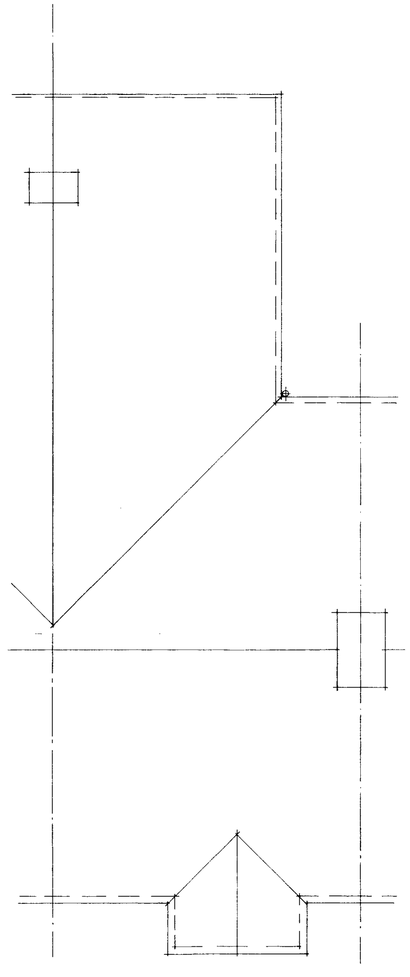

Roof Plan

north

A1 PAPER SIZE SCALE 1:50 0 1 2 3 4 5

Do not scale from this drawing all dimensions must be checked on site. This drawing is the sole copyright of Insite Planning Ltd.

Insite Planning Ltd
5 Beechwood Avenue
Brighton, East Sussex
BN1 8ED
Tel: 01273 558118

Client:

Job:
89 Sompting Road
Sompting

Existing Floor Plans
and Elevations

Date: 14.10.12 **Scale:** 1:50

Drawing No. 1459/1642