

1458/12


13 NOV 2012

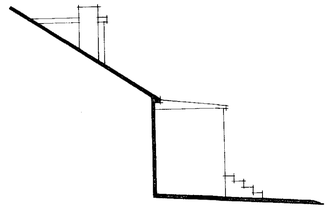


West Elevation

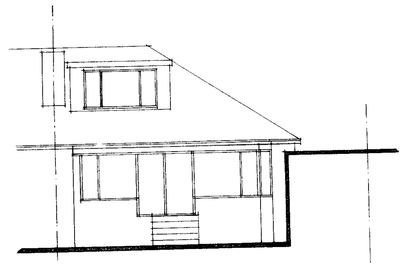

South Elevation

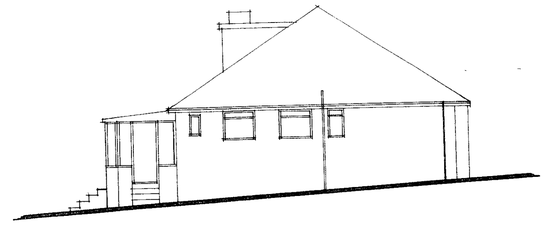


East Elevation

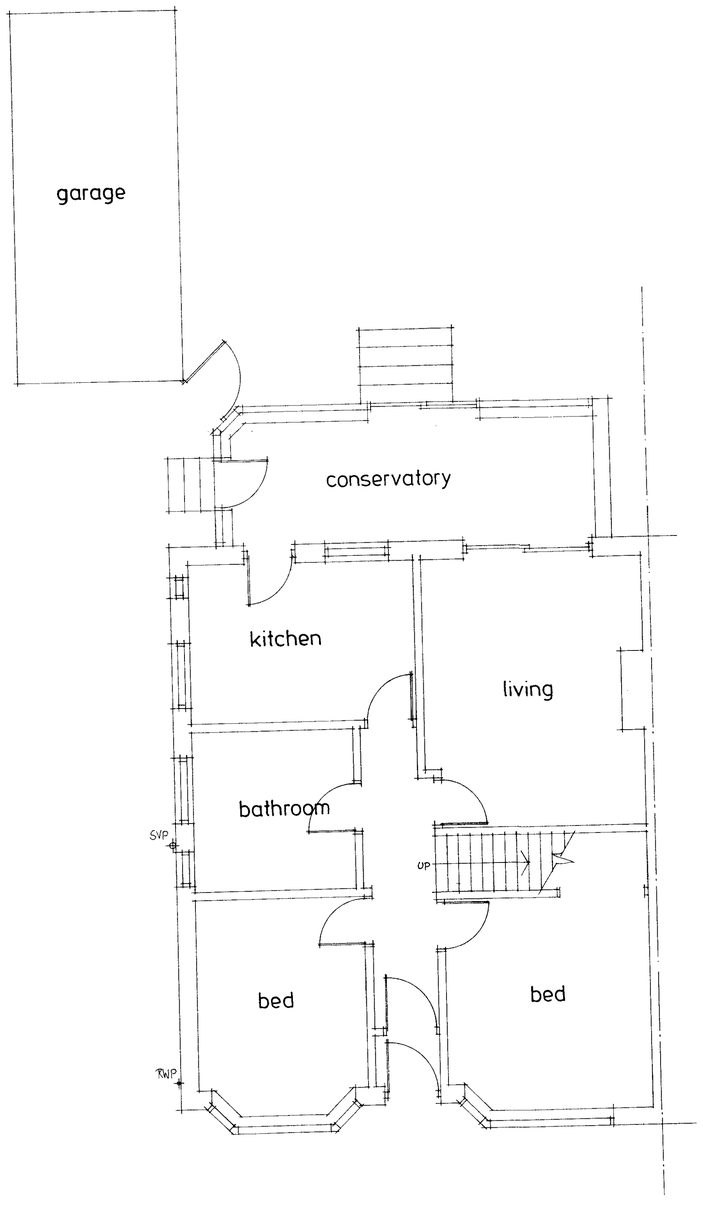

Ground Floor Plan

north

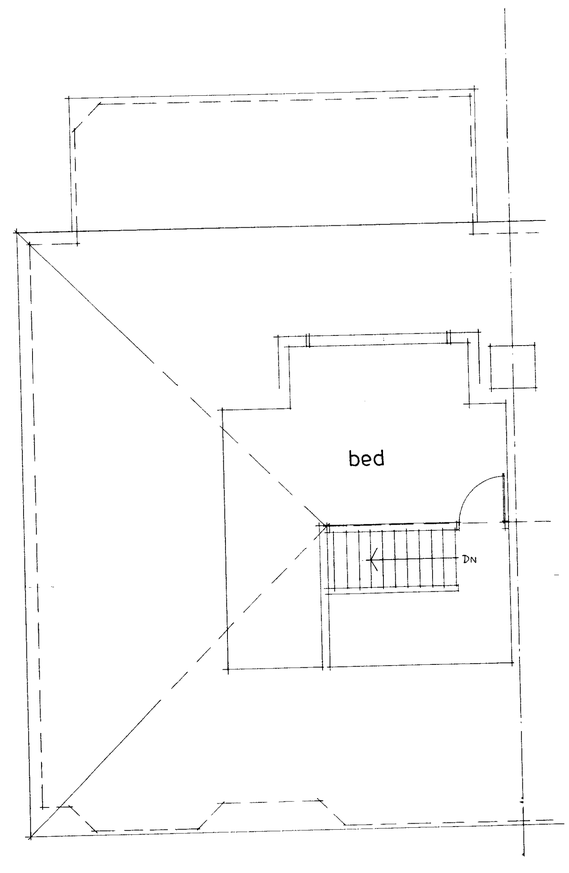

First Floor Plan

A1 PAPER SIZE SCALE 1:50 0 1 2 3 4 5

1:100 0 1 2 3 4 5 6 7 8 9 10

Do not scale from this drawing all dimensions must be checked on site. This drawing is the sole copyright of Insite Planning Ltd.

Insite Planning Ltd
5 Beechwood Avenue
Brighton, East Sussex
BN1 8ED
Tel: 01273 558118

Client:

Job:
8 Hawkins Crescent
Shoreham

Existing Floor Plans and Elevations

Date: 11. 9. 12 **Scale:** 1:50, 1:100

Drawing No. 1458/1633