SITE PLAN
Bus Shelter 4807-0034 - Brighton Rd, O/S Westminster Court, Worthing , BN11 2EG
Easting 515661 , Northing 102739

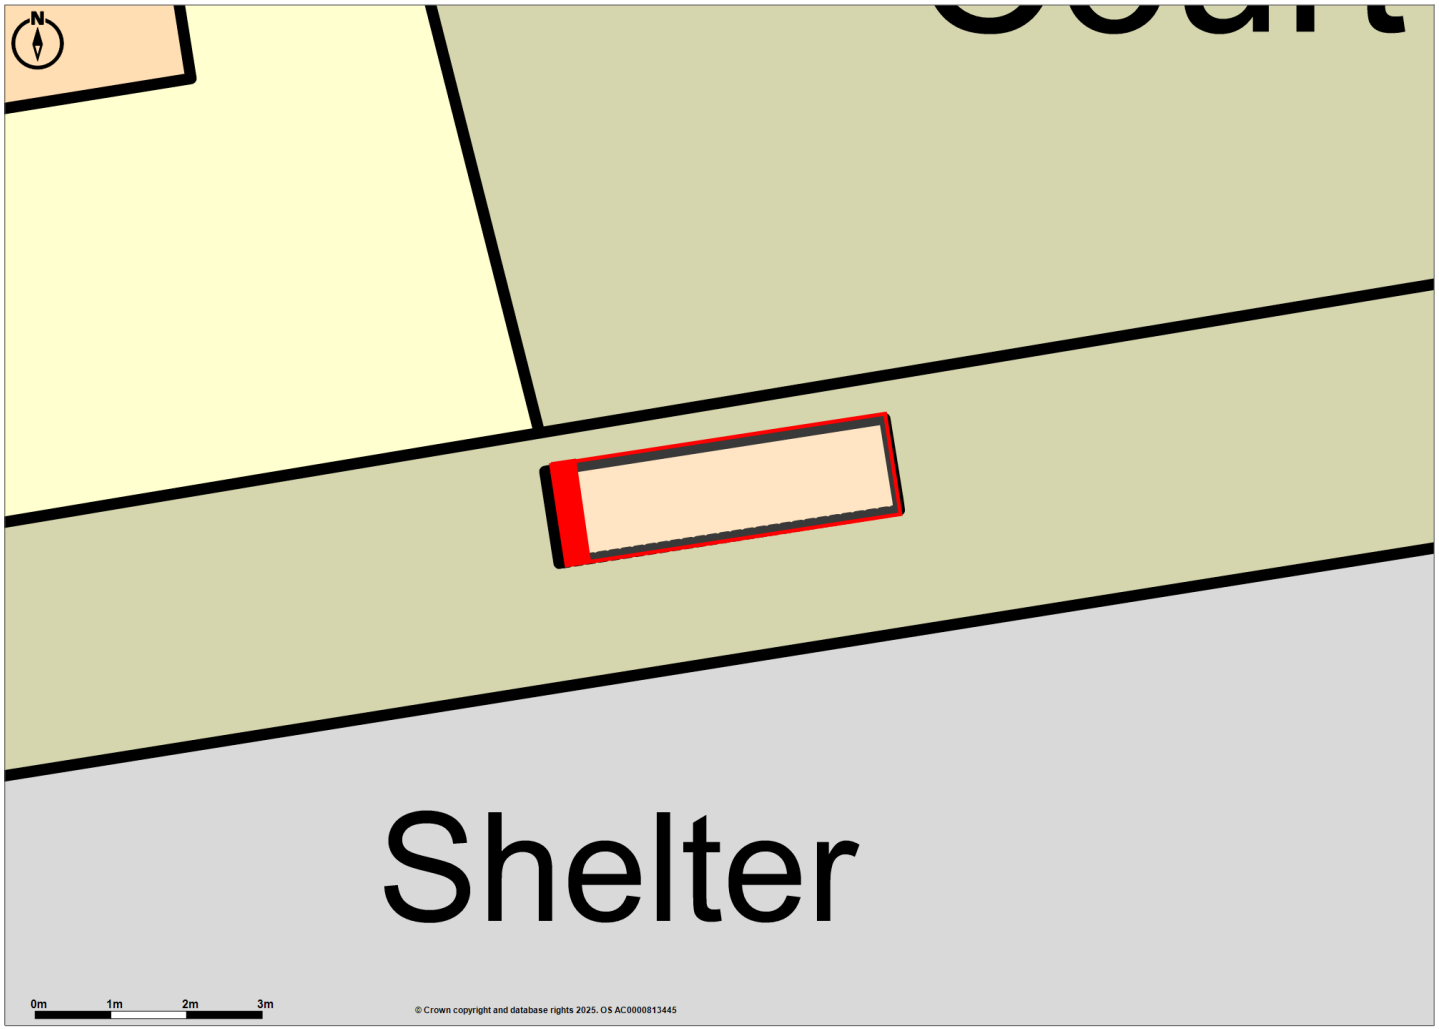

Promap
LANDMARK INFORMATION
© Crown Copyright and database rights 2025. OS AC0000813445
Plotted Scale - 1:100. Paper Size – A4

Clear Channel UK