SITE PLAN
Bus Shelter 4807-0037 - Broadwater Rd, (A24) Nth Of Queen St, Worthing, BN14 8AN
Easting 514641, Northing 104100

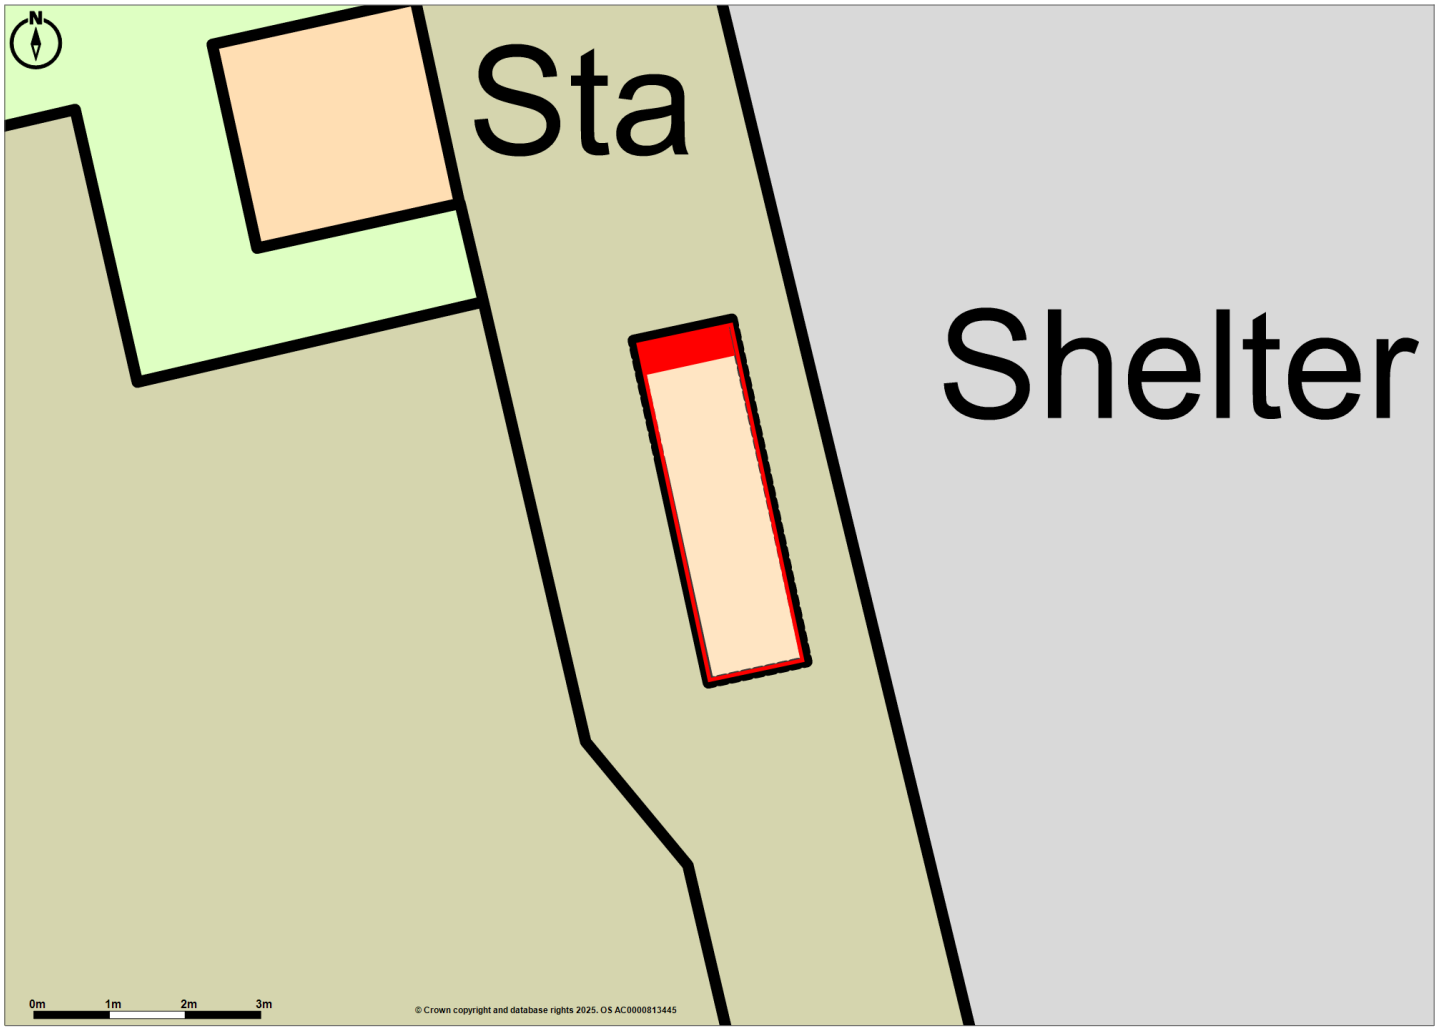

Promap
LANDMARK INFORMATION
© Crown Copyright and database rights 2025. OS AC0000813445
Plotted Scale - 1:100. Paper Size – A4

Clear Channel UK