SITE PLAN
Bus Shelter 4807-0059 - Brighton Road, opp 159 Worthing, BN11 2EU
X (Easting) 515945 , Y (Northing) 102768

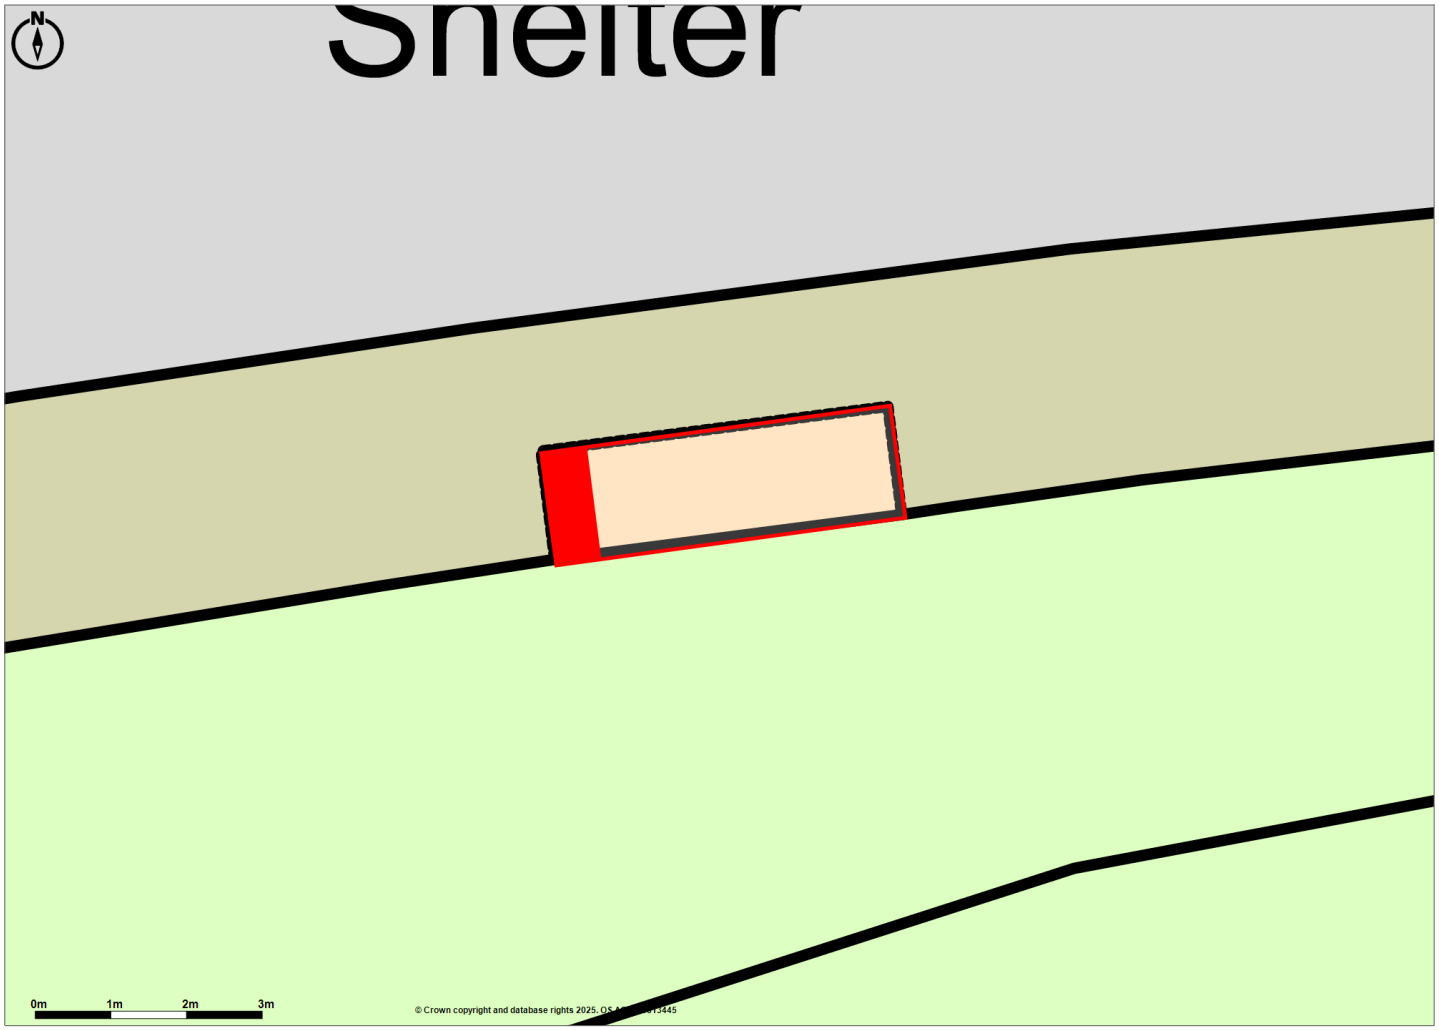

Promap
LANDMARK INFORMATION

© Crown Copyright and database rights 2025. OS AC0000813445
Plotted Scale - 1:100. Paper Size – A4