
ADUR & WORTHING PLANNING SERVICES	
PLAN	AWDM/ 1120/19
VALID DATE	30 JUL 2019

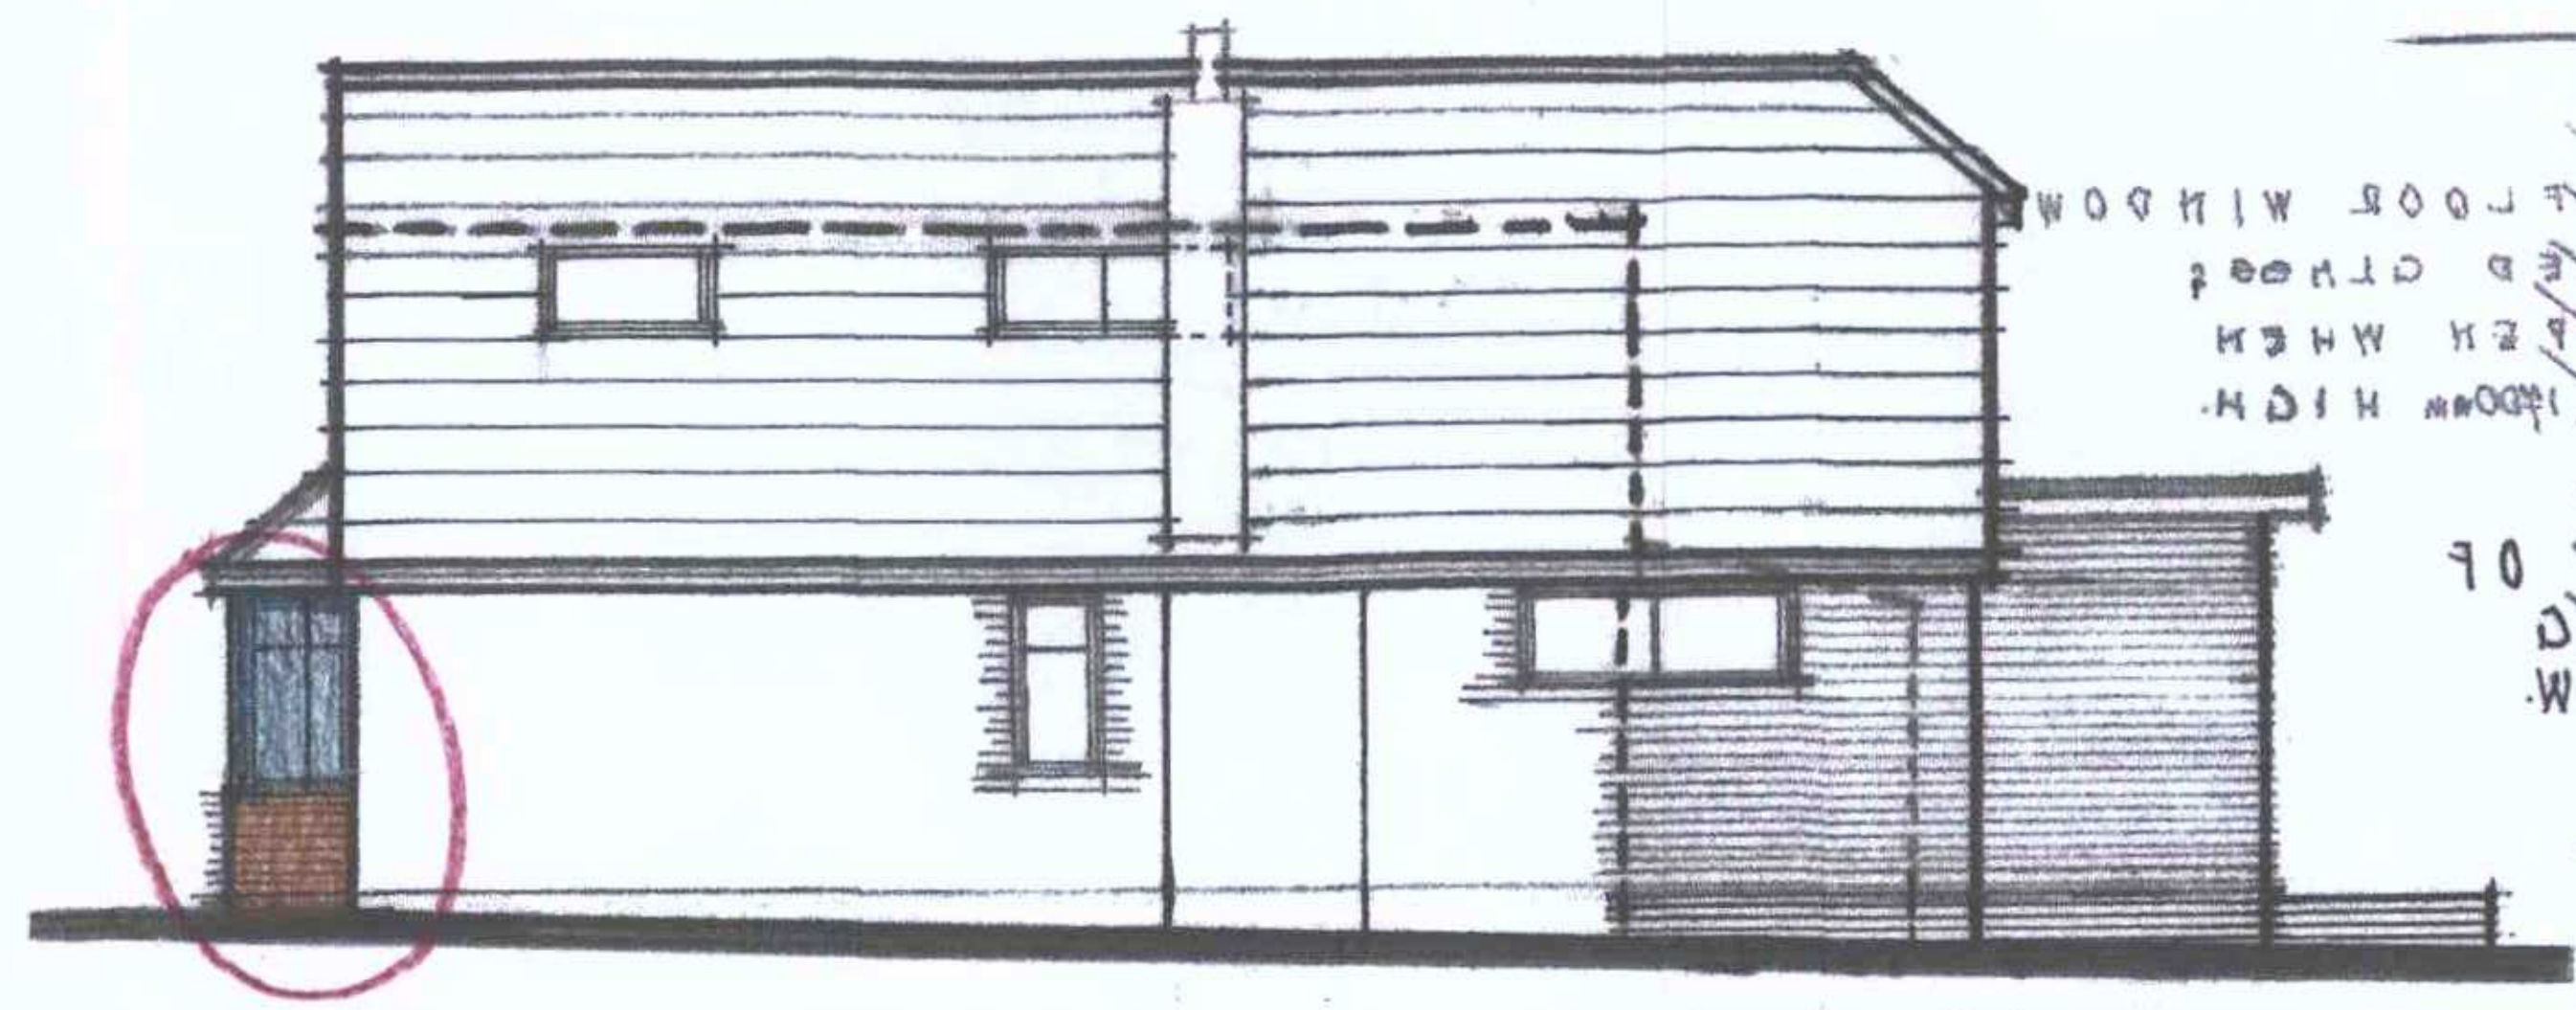


SIDE . SOUTH




FRONT EAST

AMENDED TO SHOW BARN HIP END, ABOVE JULIETTE BALCONY AS REQUESTED. 20/06/19 G.F.D.

PROPOSED
ELEVATIONS

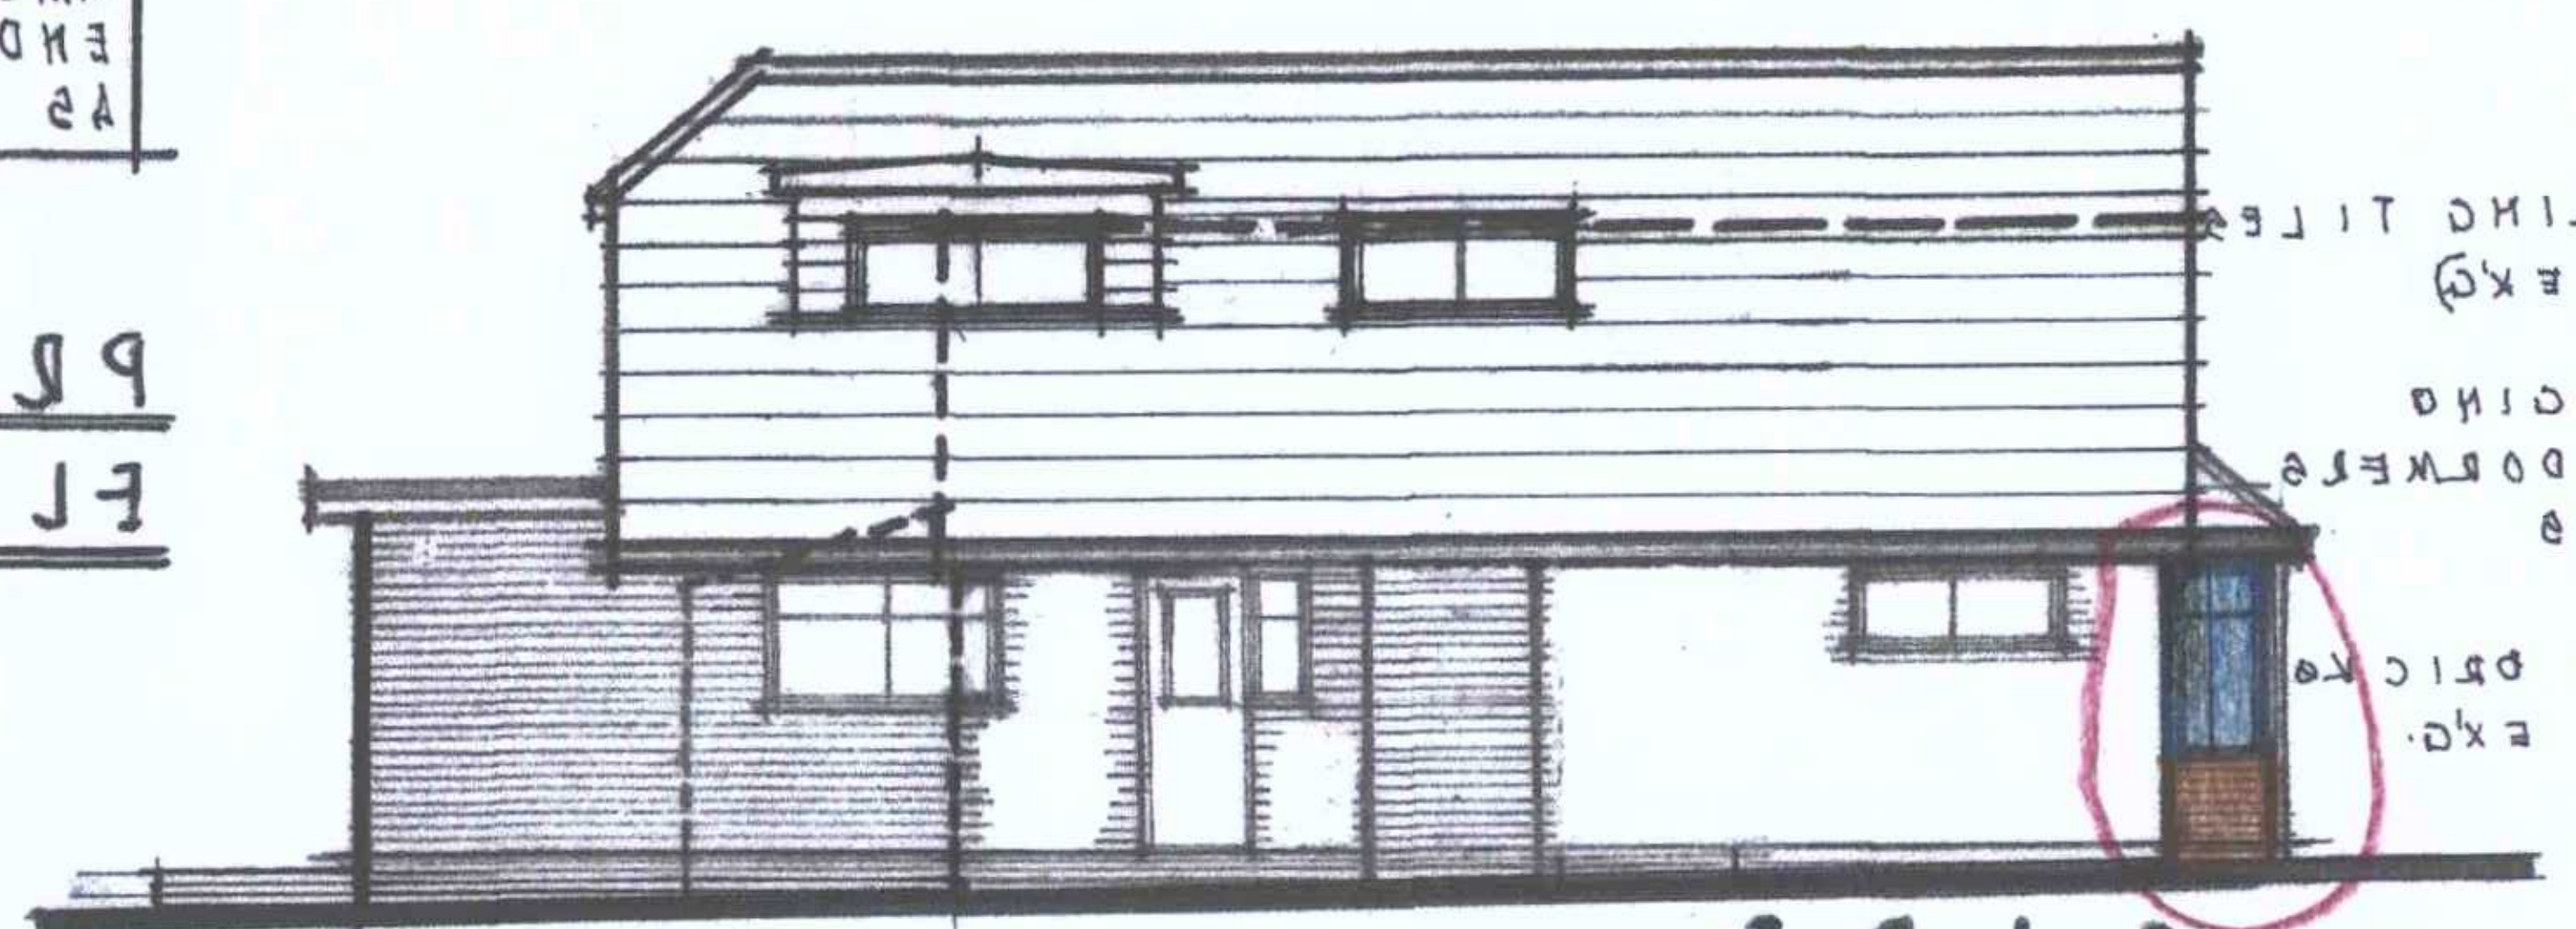

SIDE NORTH

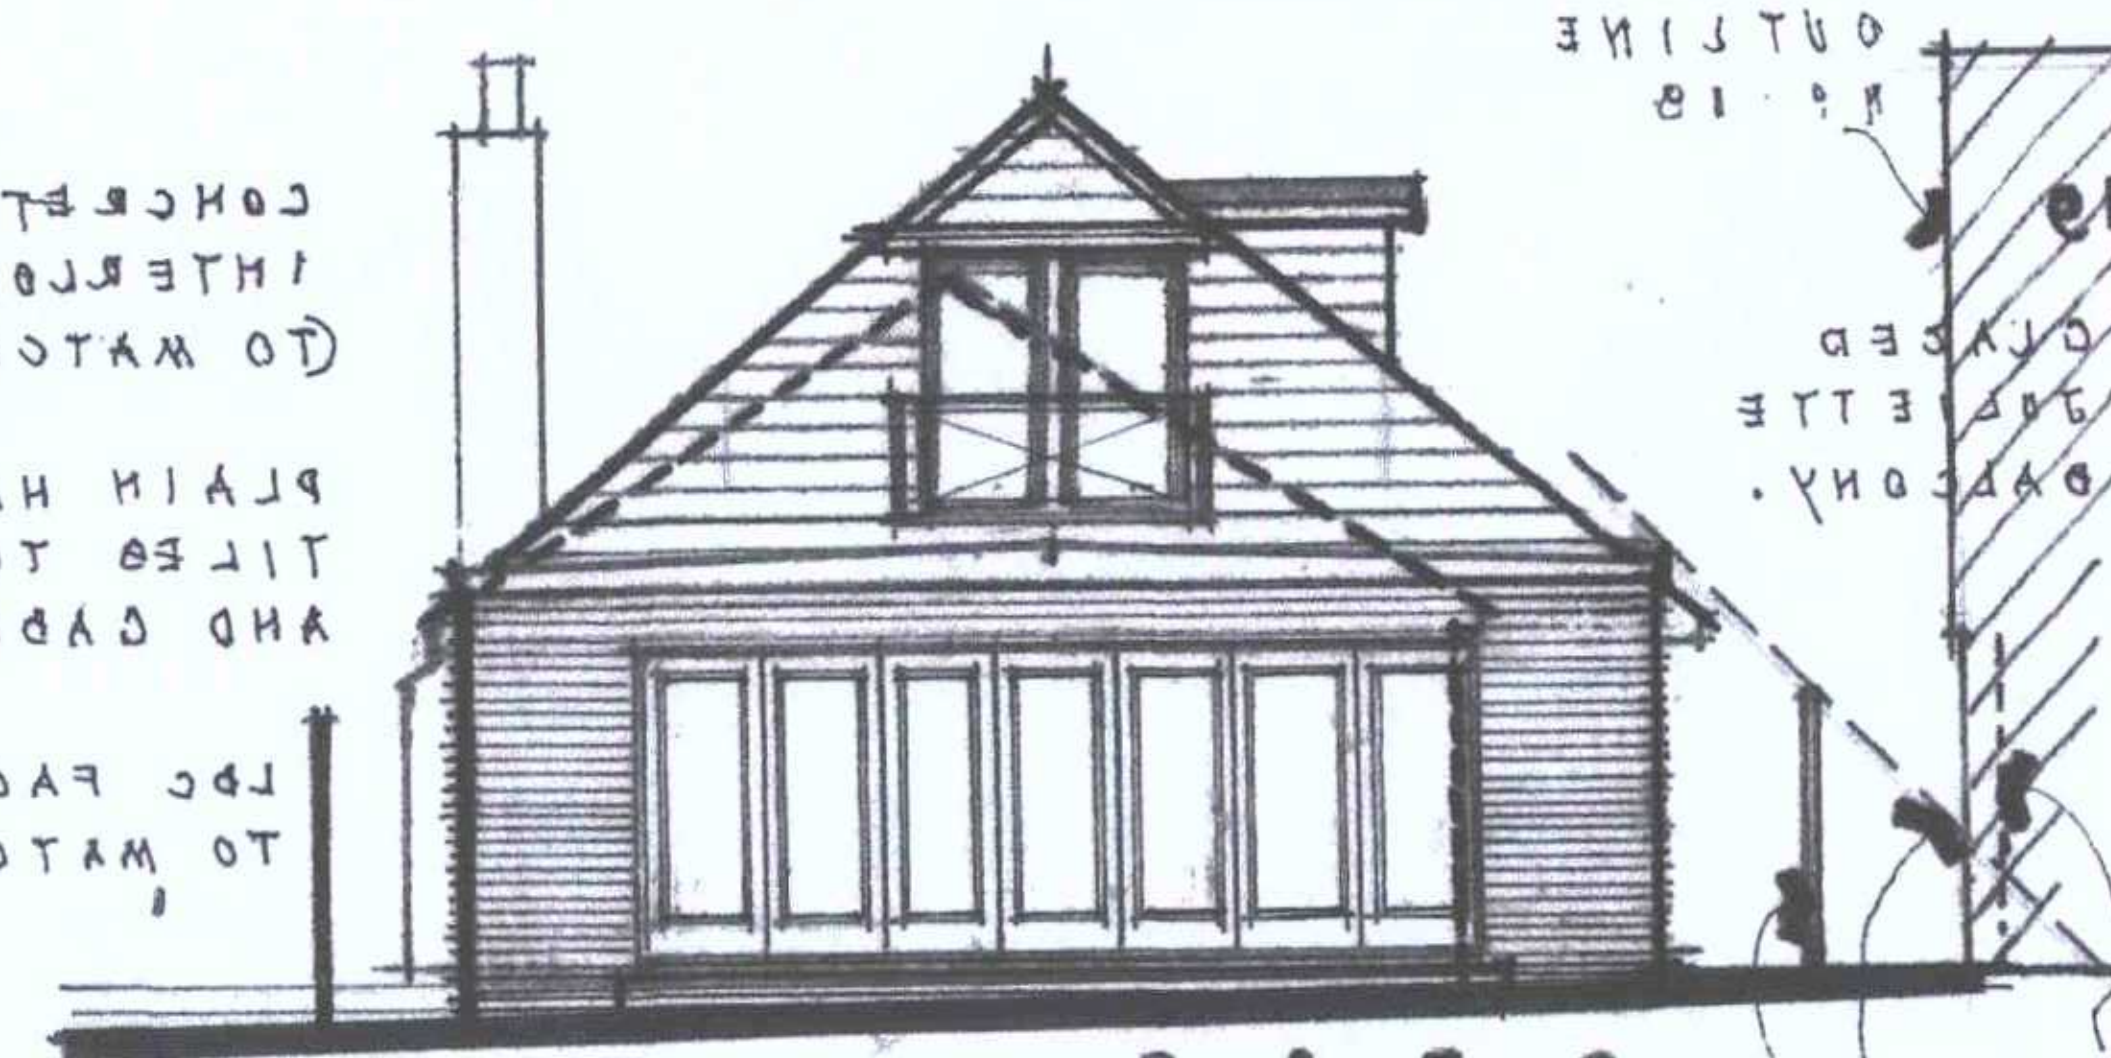

REAR . WEST

EX'G. BOUNDARY FENCE 1800mm HIGH.


45° SUN ANGLE.

Mr & Mrs. W. Hedgecock, 17, Ullswater Rd Sompting. West Sussex BN15 9UF.


Extensions & Alterations.

DRG: 19/03/A
SCALE: 1/100.M.
DATE: MAR 2019.

GORDON. F. DIXON
19 DERWENT DRIVE
GORING-BY-SEA
WORTHING.
W. SUSSEX. BN12 6LA
07885-758744.

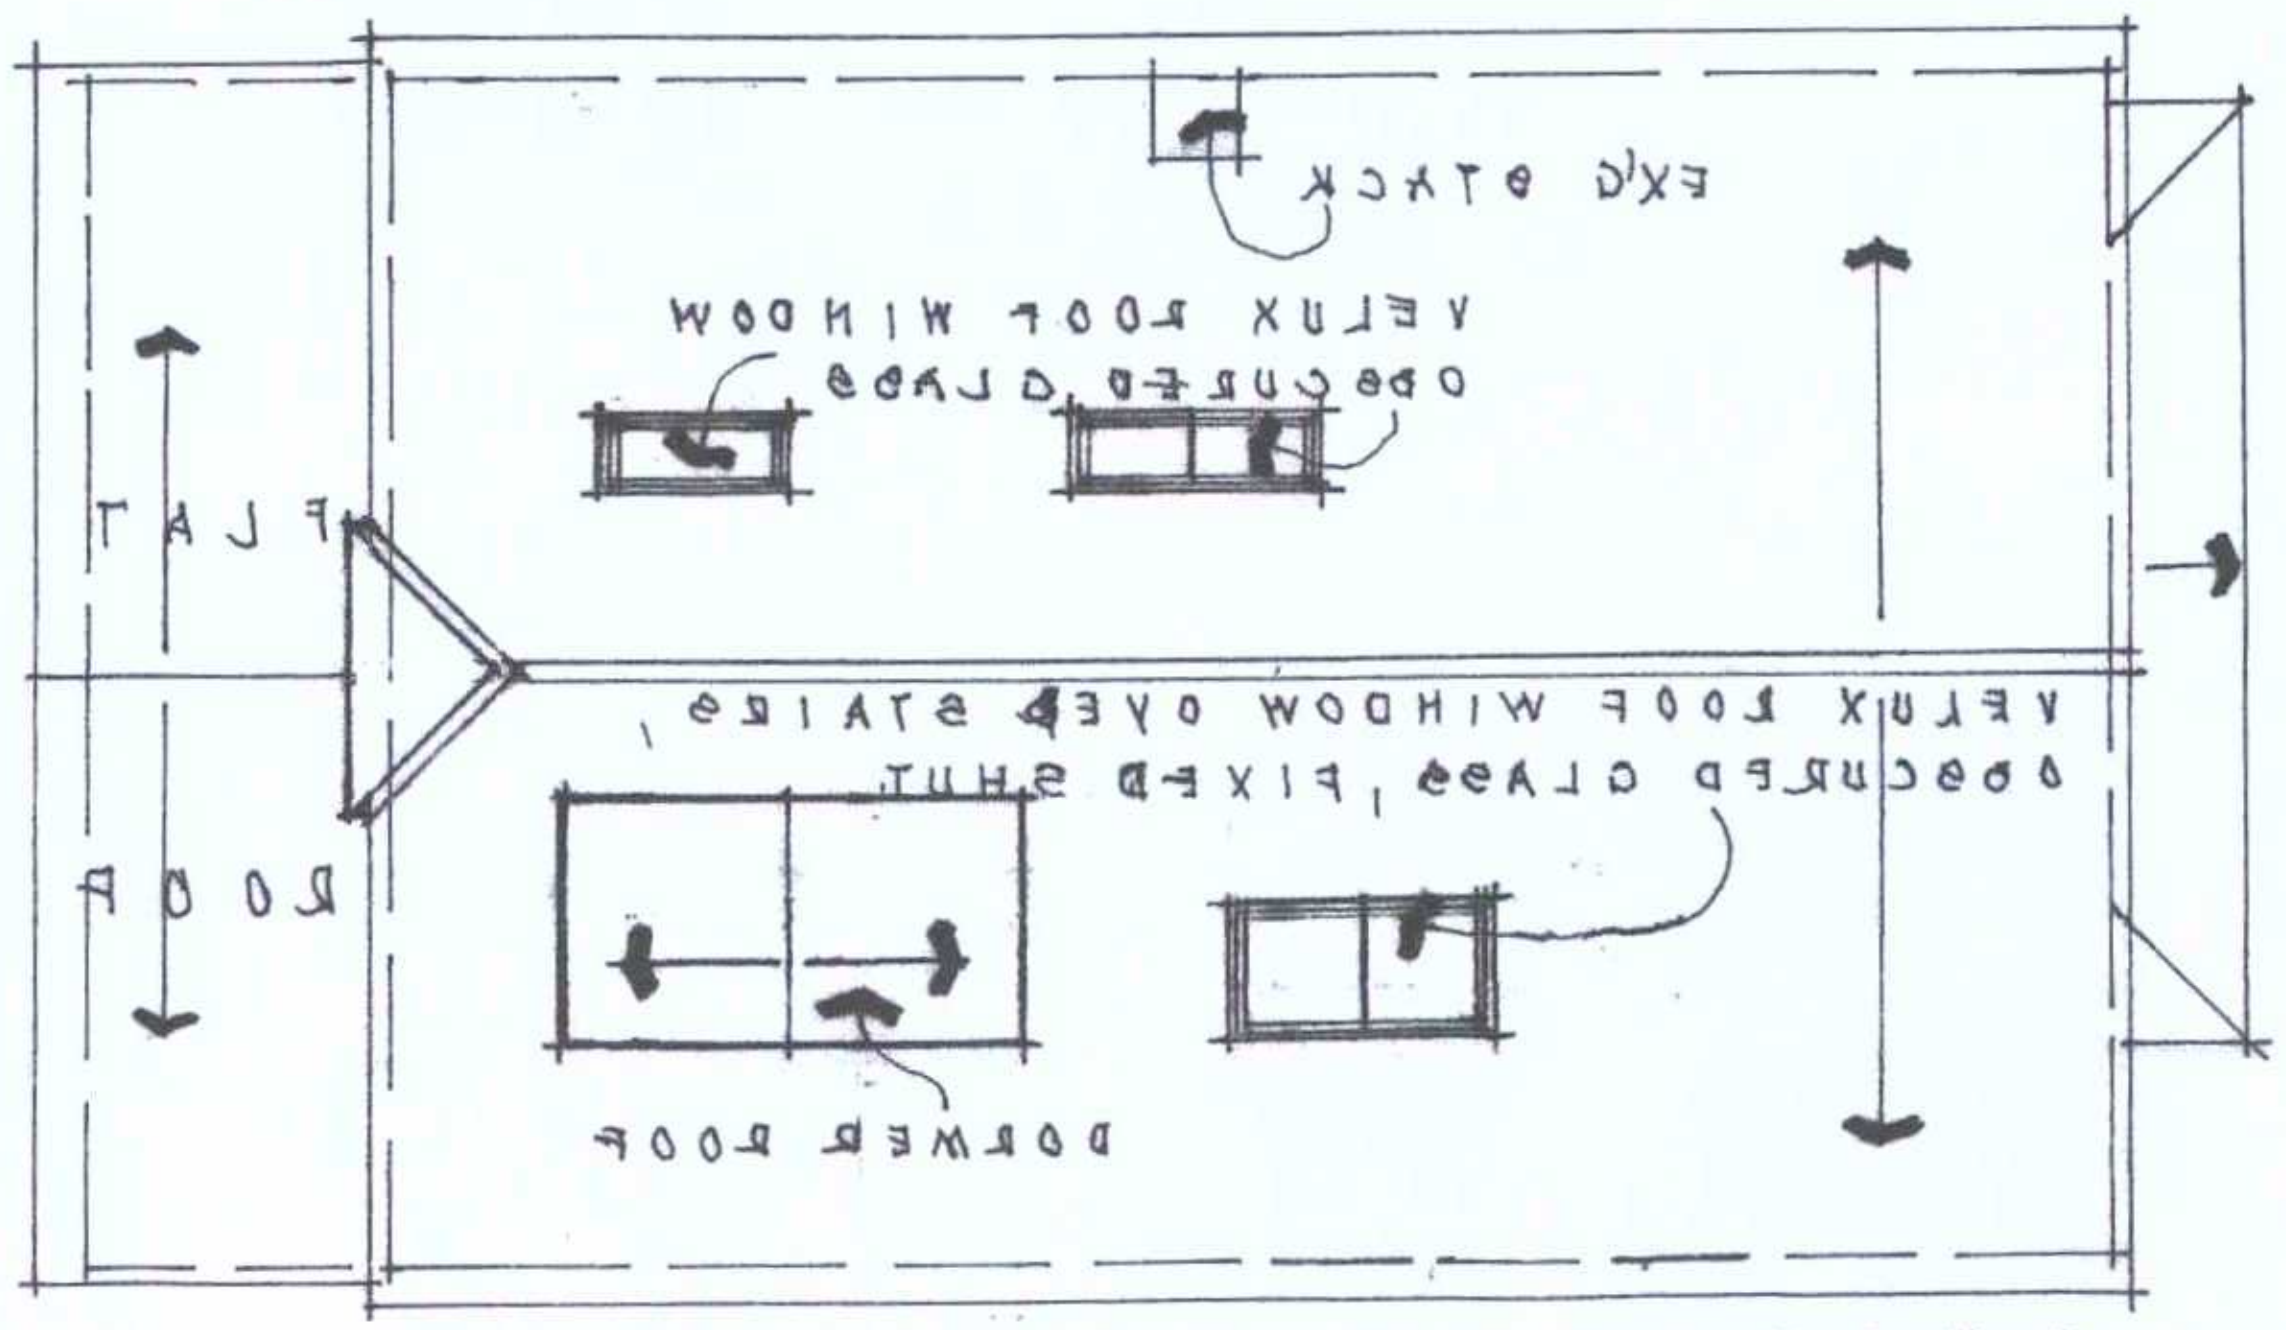

PROPOSED ROOF PLAN

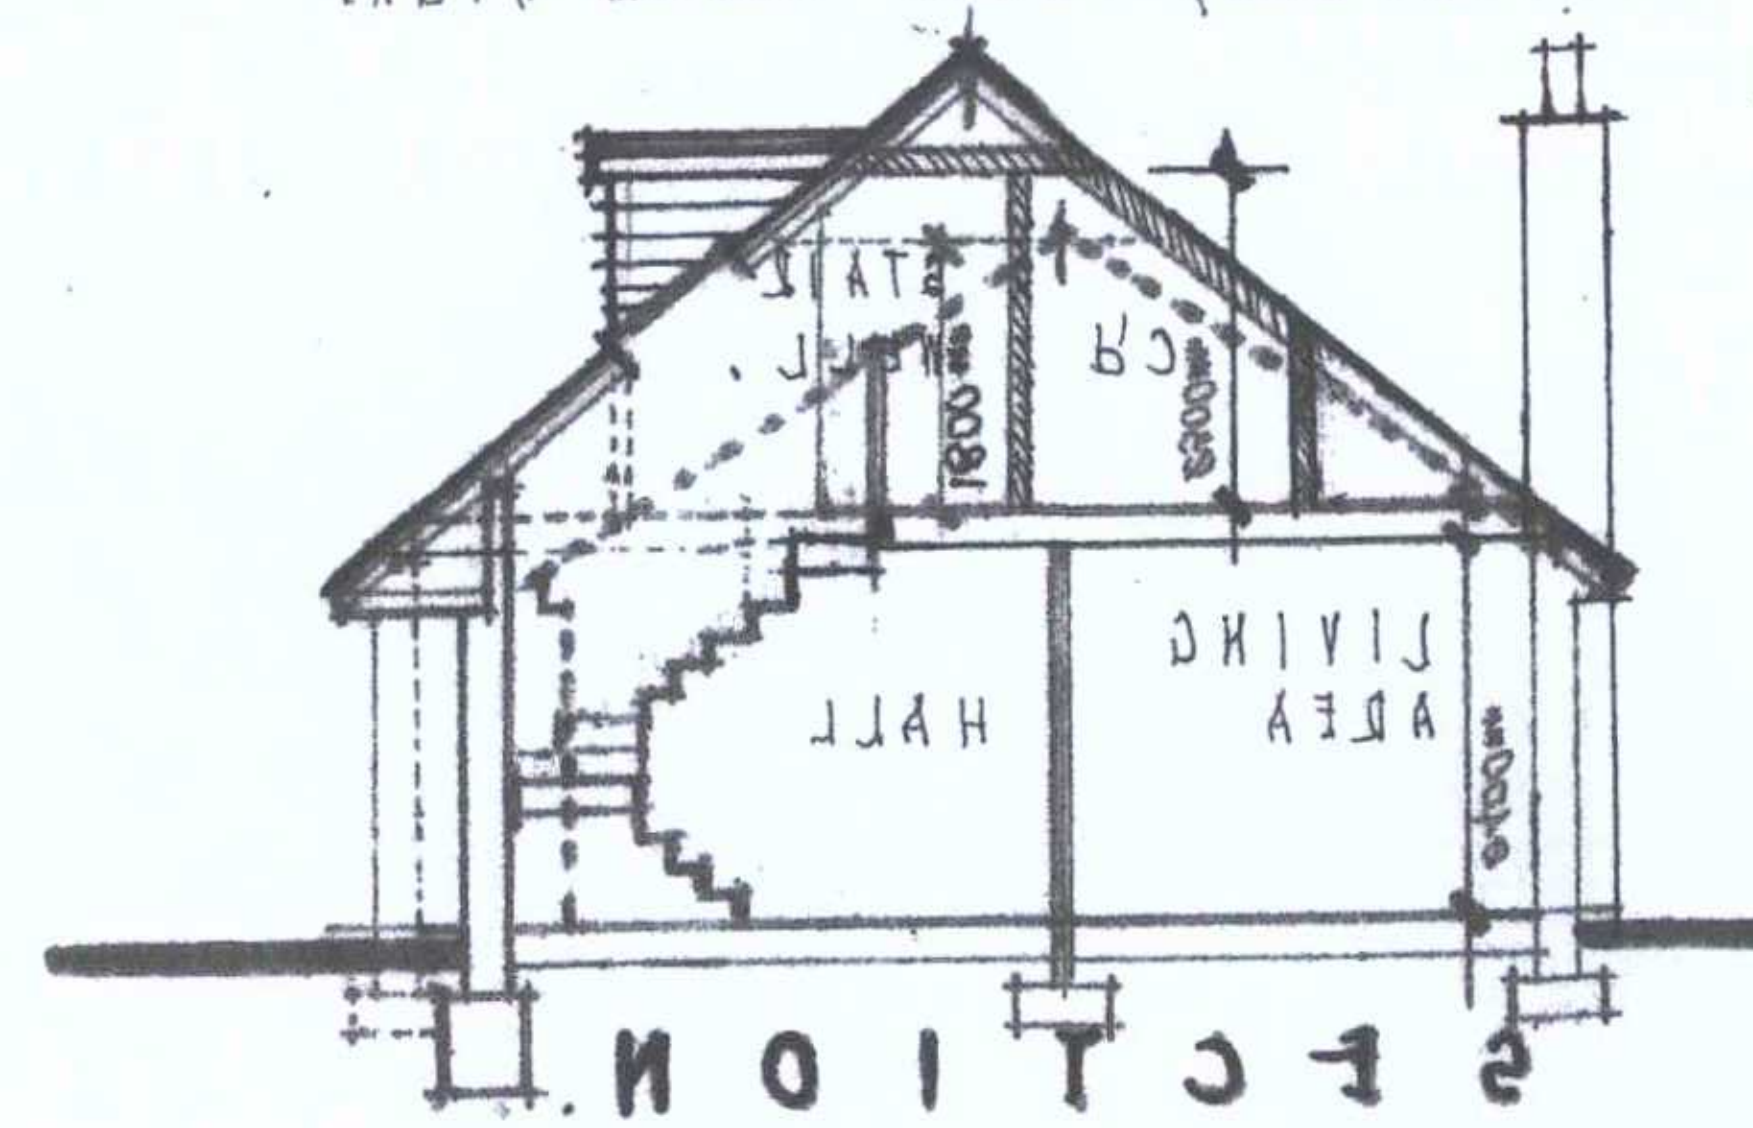

SECTION
PROPOSED.

SCALE 1/100.M.