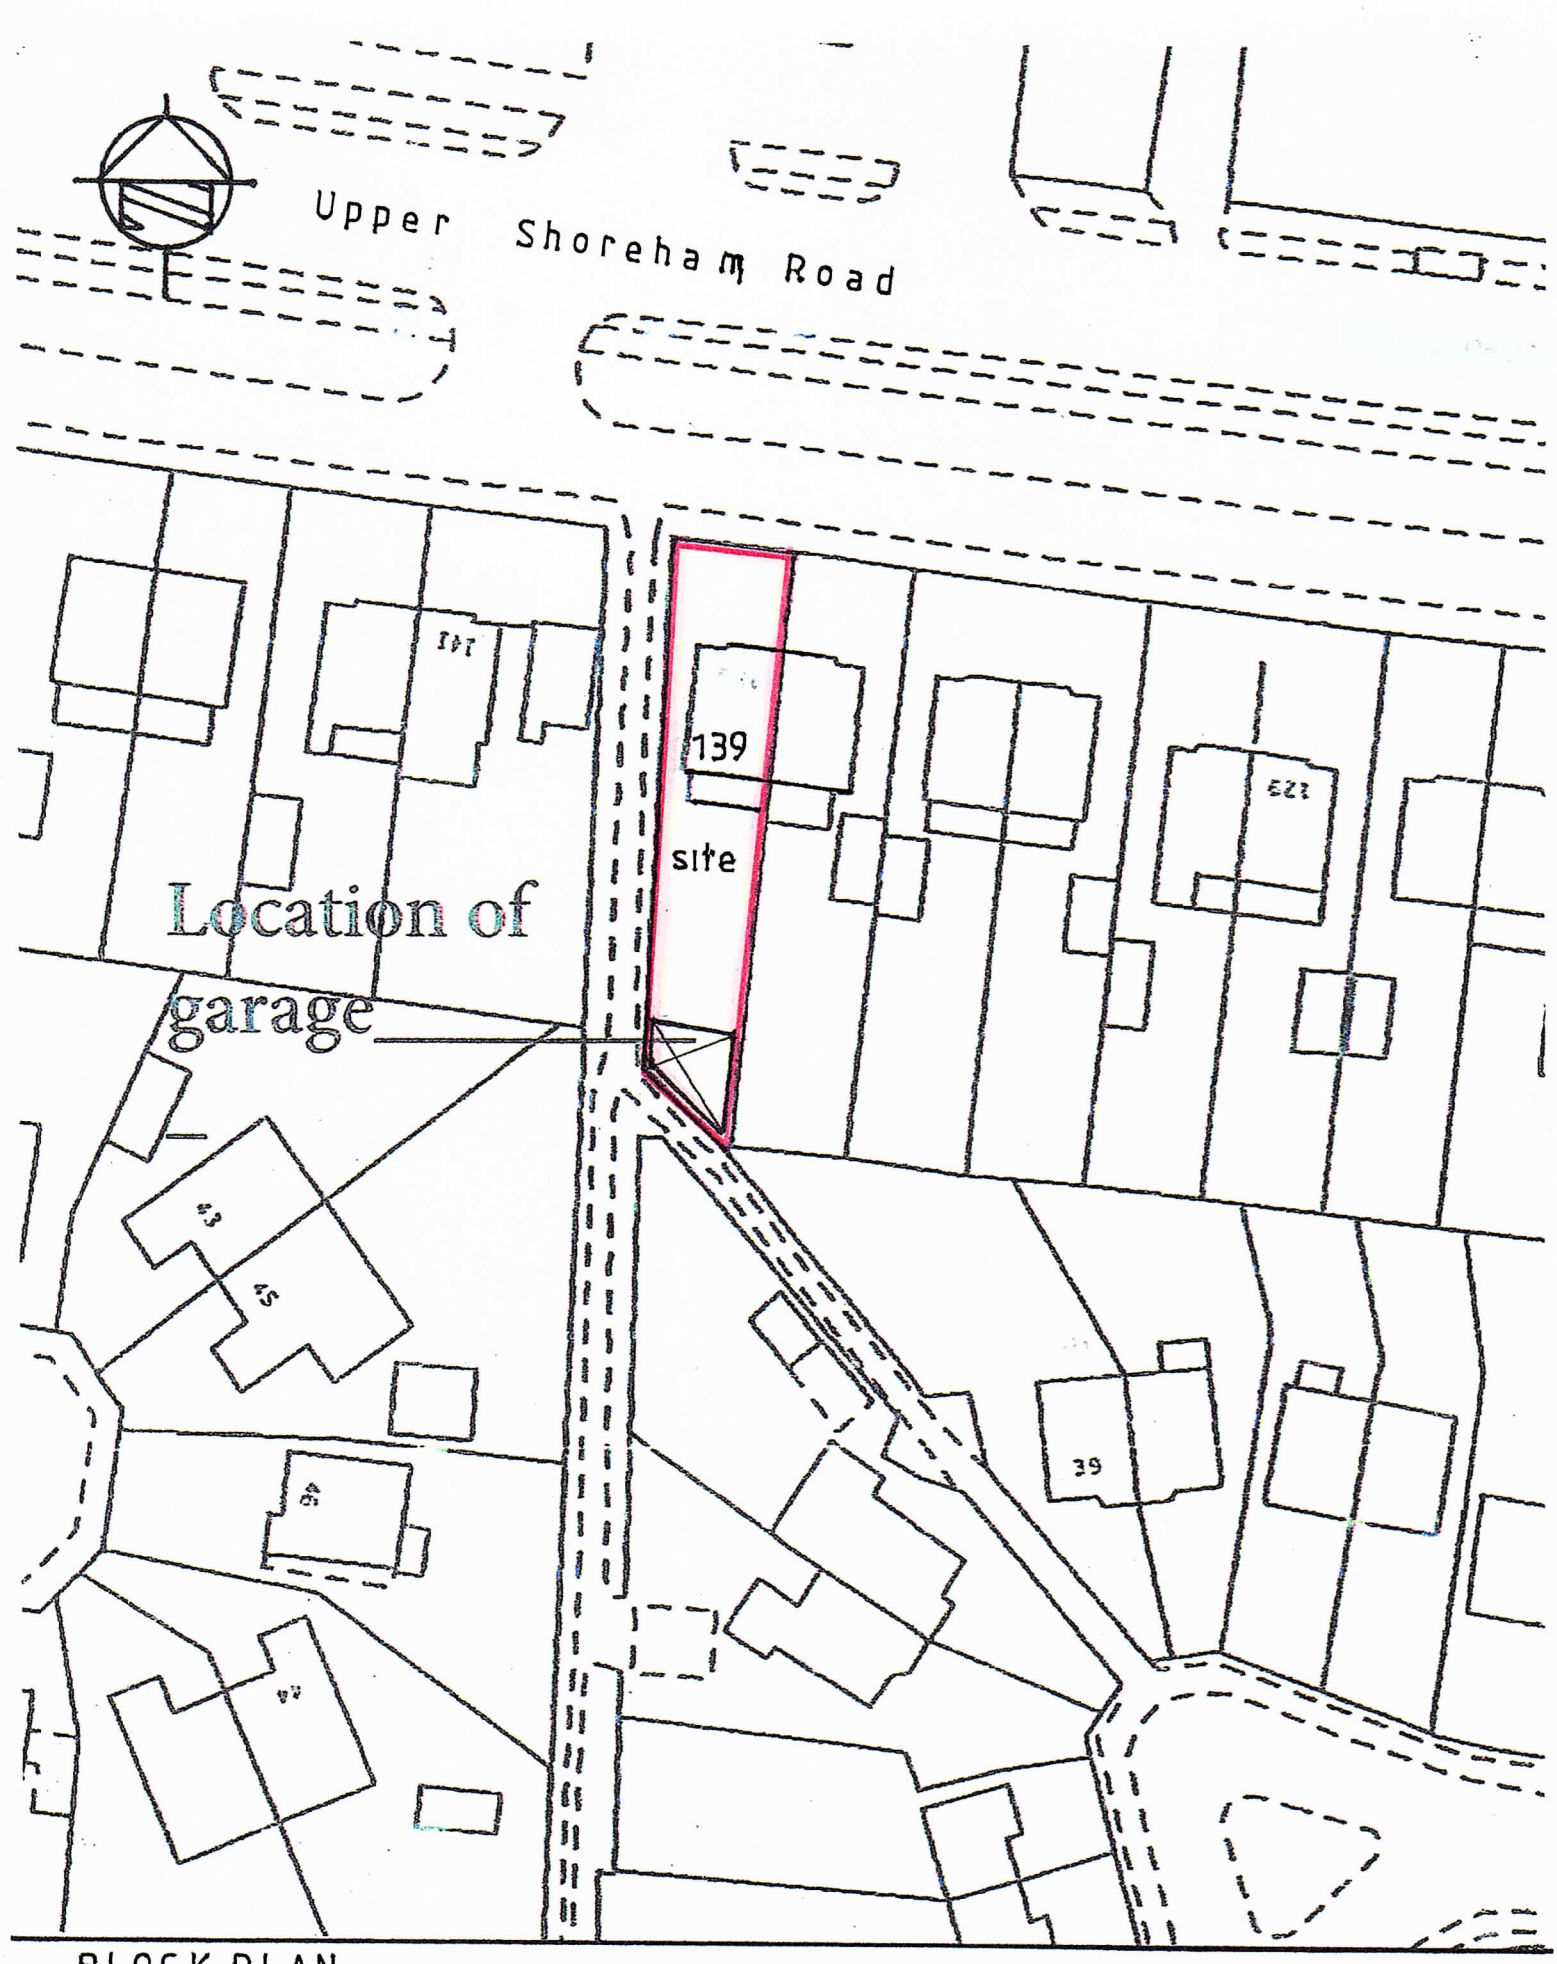

BLOCK PLAN
GARAGE REAROF 139 UPPER SHOREHAM ROAD
SHOREHAM BY SEA BN43 6TA
PLAN REF : 2361-16-BP1
Scale 1:500

0 5 10 15 20
Scale bar : 1:500

A4