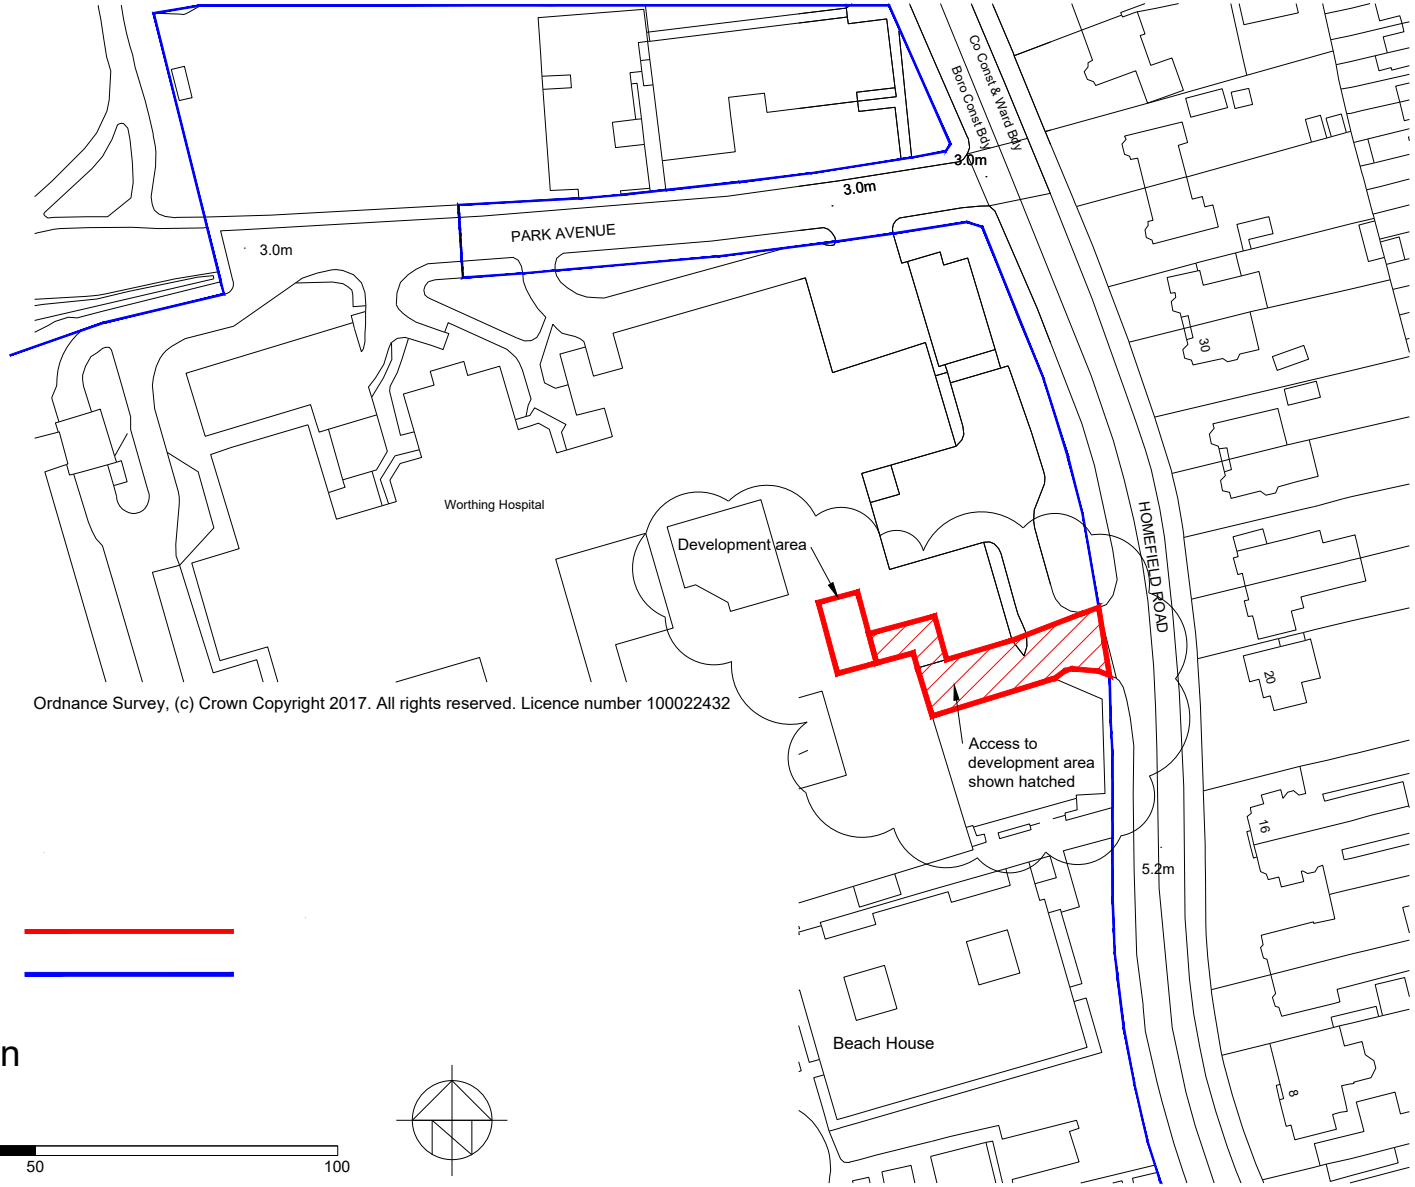

Ordnance Survey, (c) Crown Copyright 2017. All rights reserved. Licence number 100022432

KEY

Application Boundary

Curtilage Boundary (partial)

01 Location Plan

1:1250@A4

Scale in Metres

0 10 20 30 40 50 100

Ordnance Survey, (c) Crown Copyright 2018. All rights reserved. Licence number 100022432

CROWTHER ARCHITECTS ASSOCIATES
CROWTHER ASSOCIATES ARCHITECTS LLP
PELHAM HOUSE 25 PELHAM SQUARE BRIGHTON BN1 4ET
T: 01273 695535 www.crowtherassociates.co.uk

DRAWING	CLIENT	JOB NO.	DRAWING NO	REV.
Location Plan Proposed New Boiler plant	Rubon Mechanical Services Ltd	C-2404	(08) 01	P1
	PROJECT New Boiler Plant Worthing Hospital	SCALE 1:1250@A4	DATE Feb 2024	DRAWN RM

CROWTHER ASSOCIATES