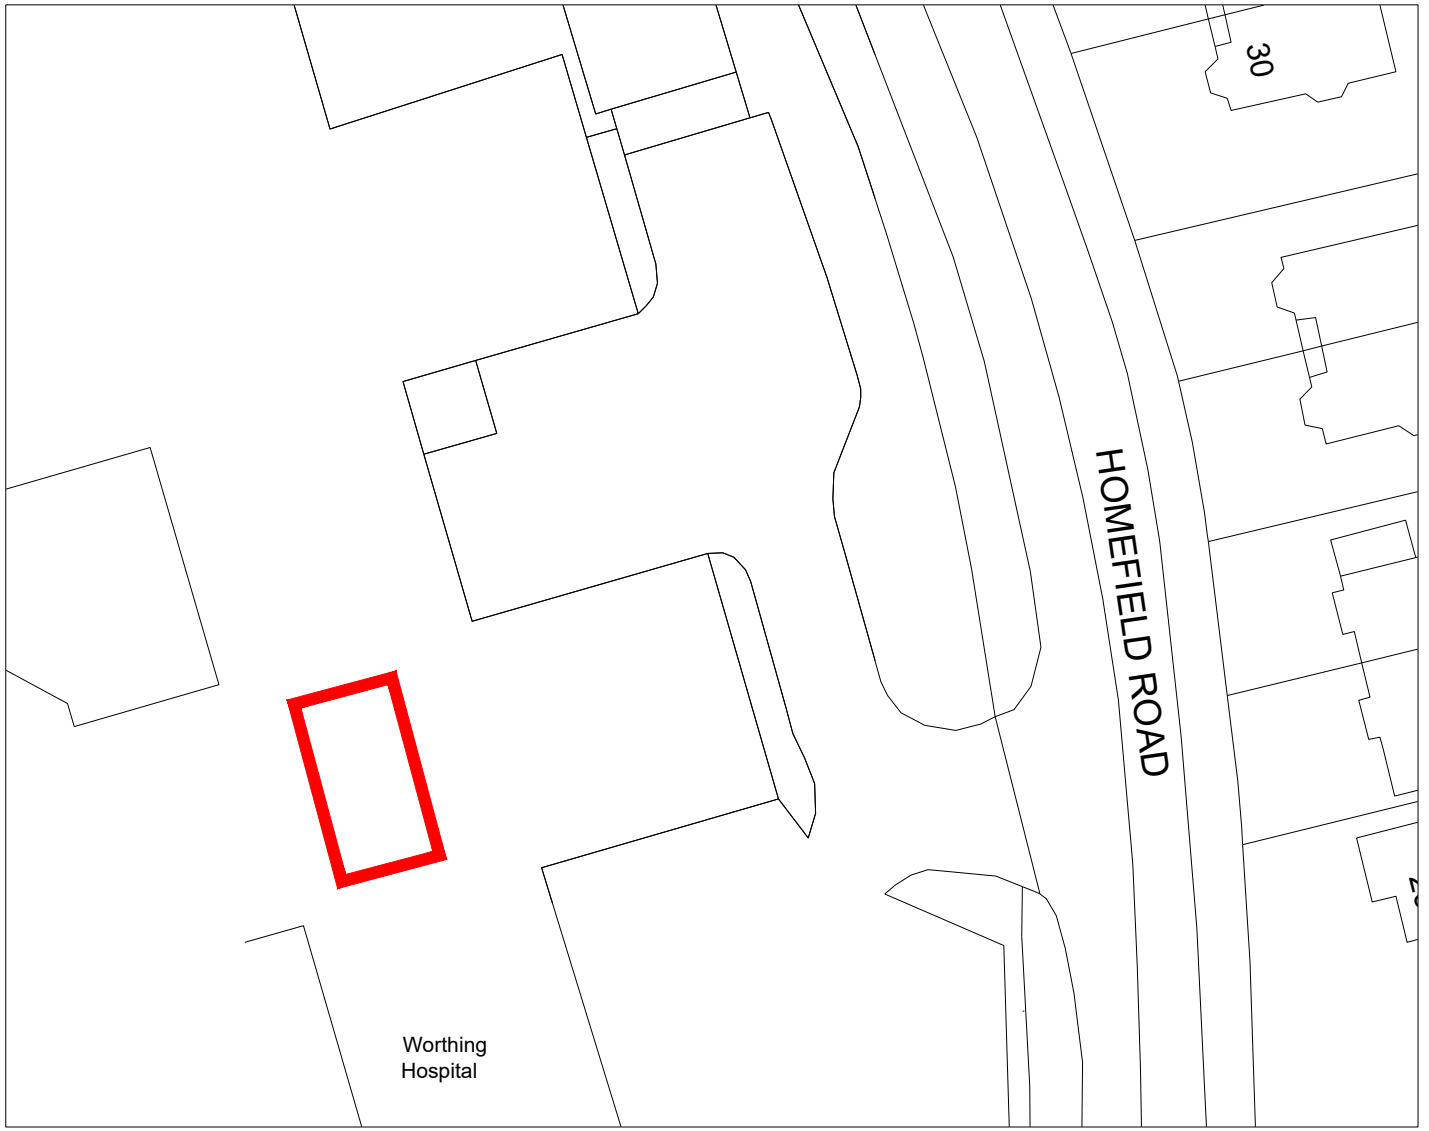

KEY

Location of proposed roof plant.

02 Block Plan

1:500@A4

Scale in Metres

0 5 10 15 20 30

CROWTHER ARCHITECTS ASSOCIATES CROWTHER ASSOCIATES ARCHITECTS LLP PELHAM HOUSE 25 PELHAM SQUARE BRIGHTON BN1 4ET T: 01273 695535 www.crowtherassociates.co.uk	DRAWING Block Plan For proposed Roof Plant, Dormer and Stair Access	CLIENT Rubon Mechanical Services Ltd	JOB NO. C-2404	DRAWING NO (08) 02	REV. .
		PROJECT New Boiler Plant Worthing Hospital	SCALE 1:500@A4	DATE Feb 2024	DRAWN RM