This drawing is the copyright of Alcove Architecture Ltd
All dimensions must be checked on site prior to construction
Do not scale this drawing except for Planning Application purposes
Contractor to undertake work in full compliance with statutory requirements

Rev	Amendments	Date
A	Amended following meeting with client	25/05/17
B	Amended following meeting with client and status updated to Planning	26/05/17
C	Kitchen window widened to replicate existing status	13/07/17

AMENDMENT

ADUR & WORTHING
PLANNING SERVICES

PLAN	AWDM\1043\17
DATE VALID	Rec: 14/11/17

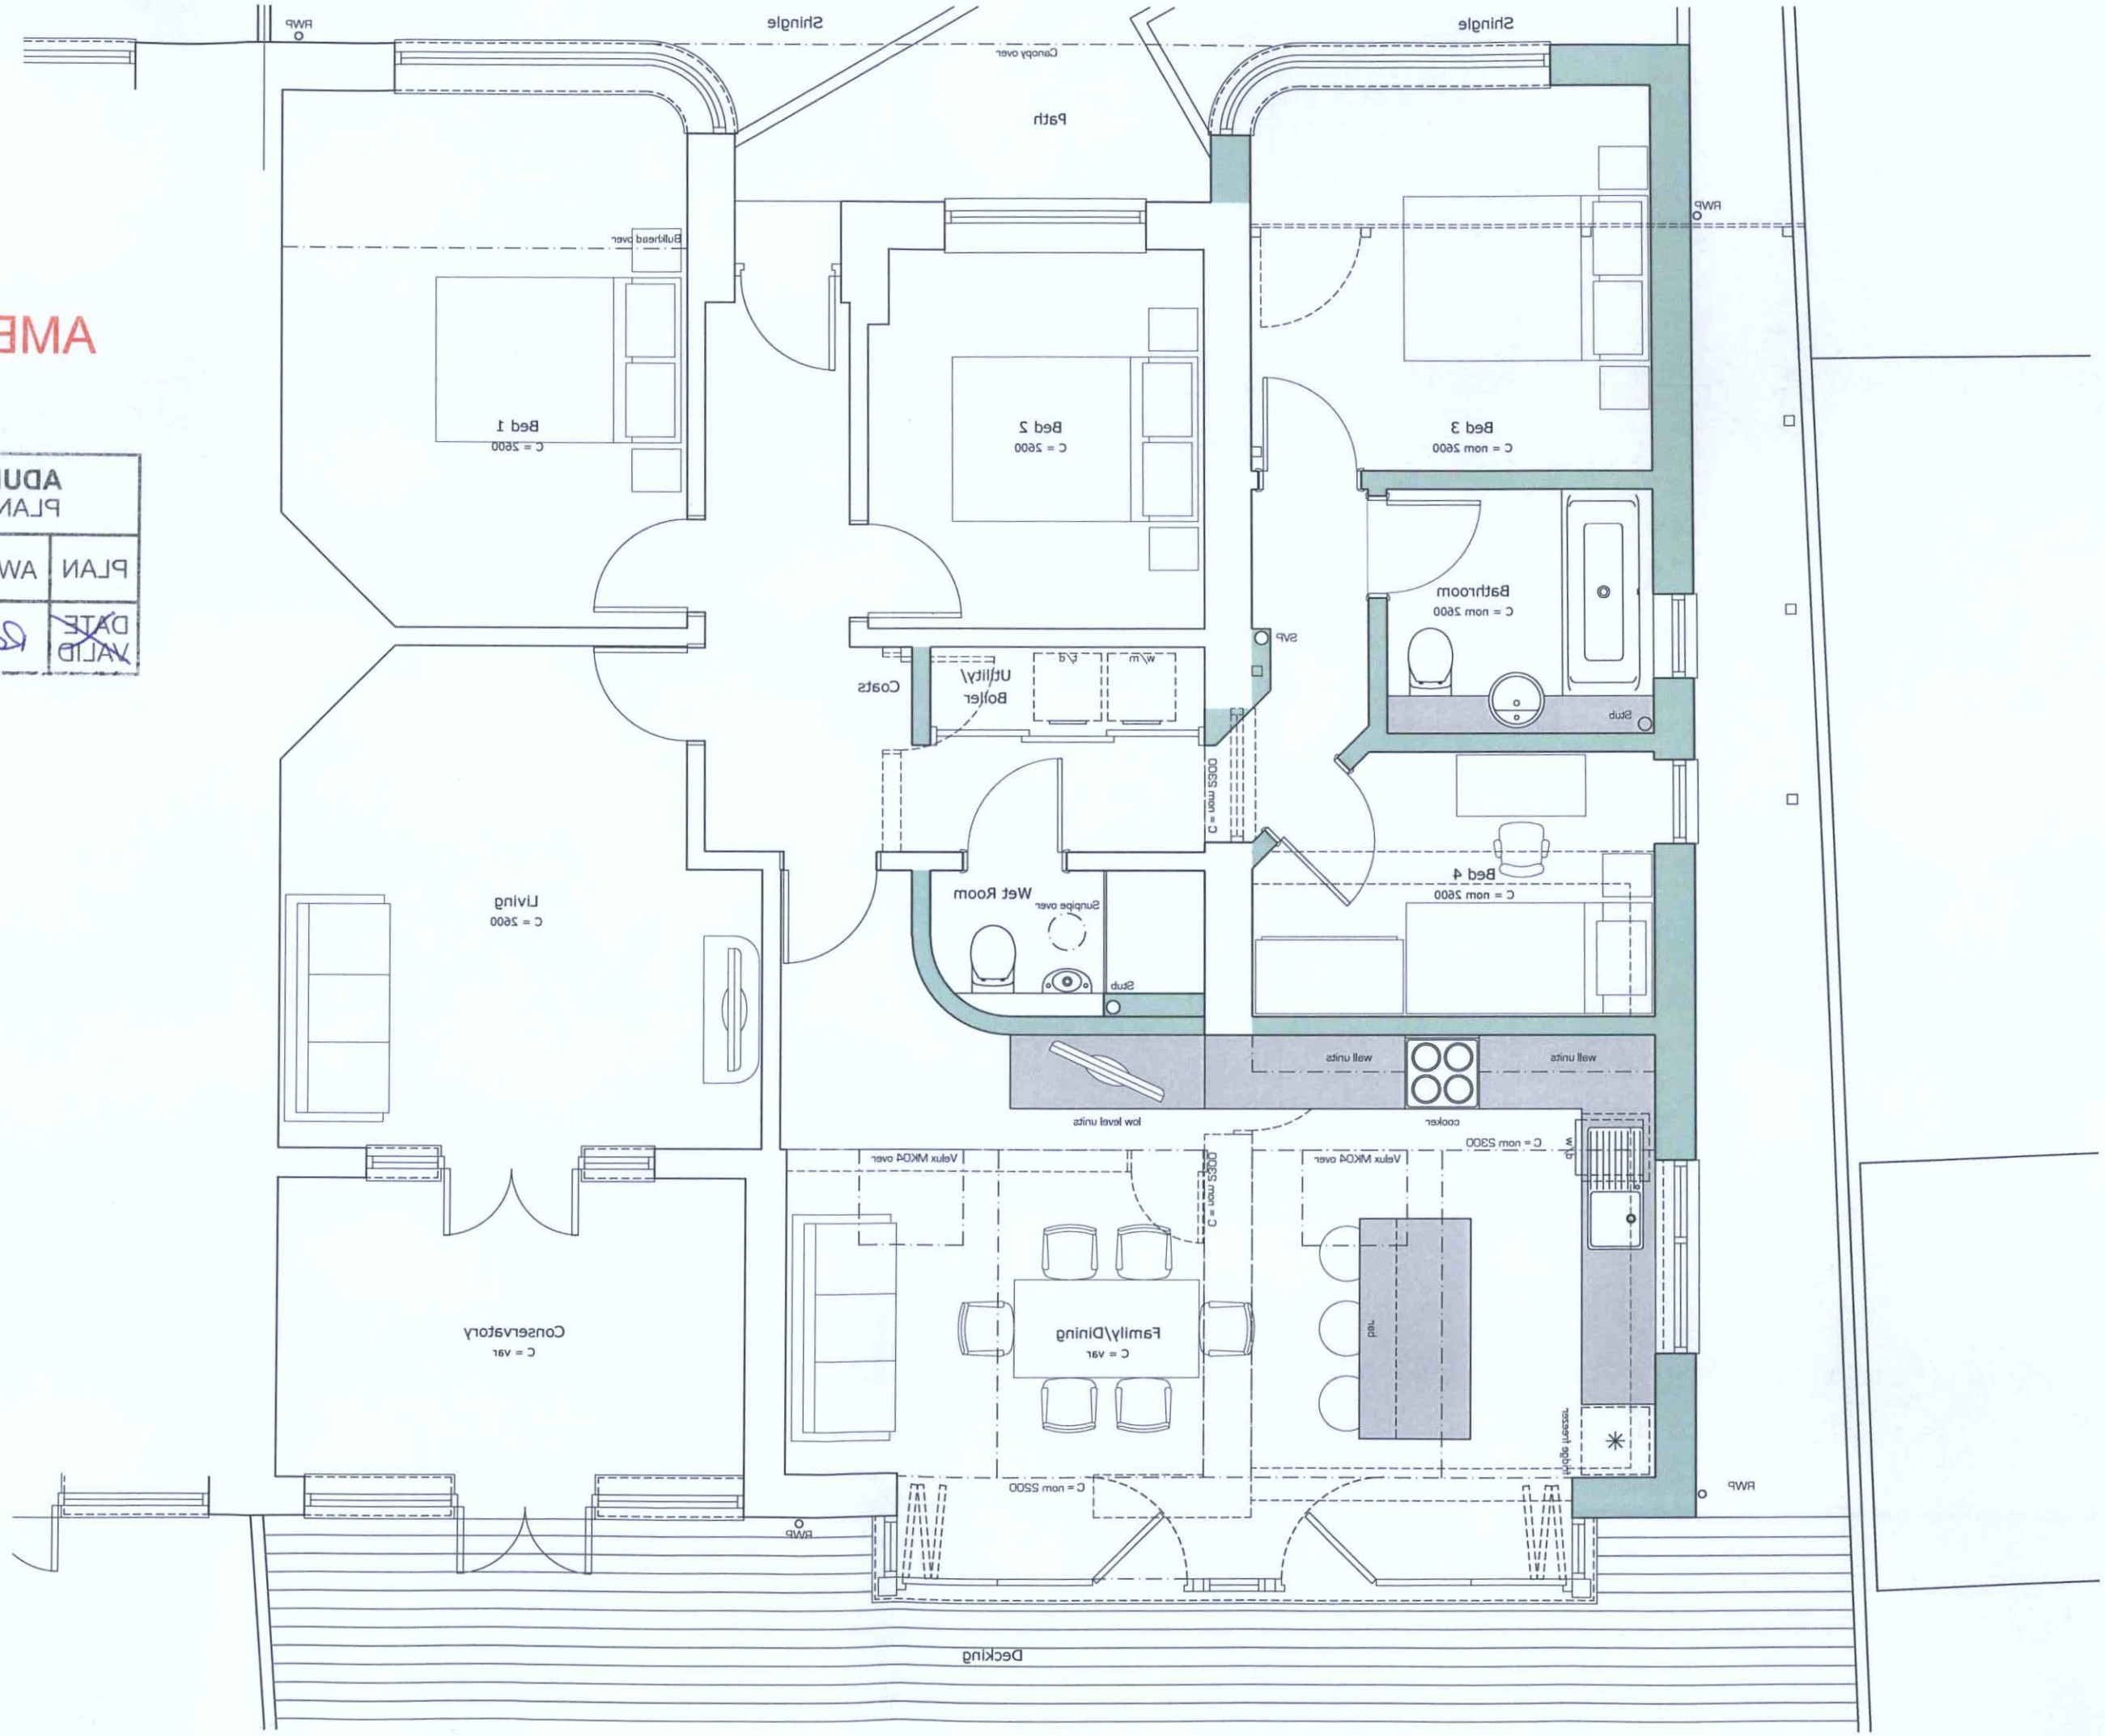

0m 1m

N

Notes:
Ordnance Survey supplied by Mapserve
Landscape and furniture shown indicatively
New walls in green. Demolition in light grey dash

ALCOVE
architecture
45 Cobden Road Worthing Sussex BN11 4BD
T: 01903 609782 W: alcovearchitecture.co.uk

Projects
48 Riverside Road
Shoreham Beach
BN43 5RB

Drawing Title
Ground Floor Plan
as Proposed

Status
Planning

Scale	Drawn By	Date
1:50@A3	JE	Mar 17

Projects No.	Drawing No.	Revision
17102	P015	C

Alcove Architecture Ltd - Registered No. 8542275