This drawing is the copyright of Alcove Architecture Ltd
All dimensions must be checked on site prior to construction
Do not scale this drawing except for Planning Application purposes
Contractor to undertake work in full compliance with statutory requirements

Rev	Amendments	Date
A	Amended following meeting with client	23/ 02/ 17
B	Amended following meeting with client and status updated to Planning	28/ 02/ 17
C	Kitchen window widened to regulate existing status	13/ 03/ 17

AMENDMENT



South Elevation (Rear)



North Elevation (Front)

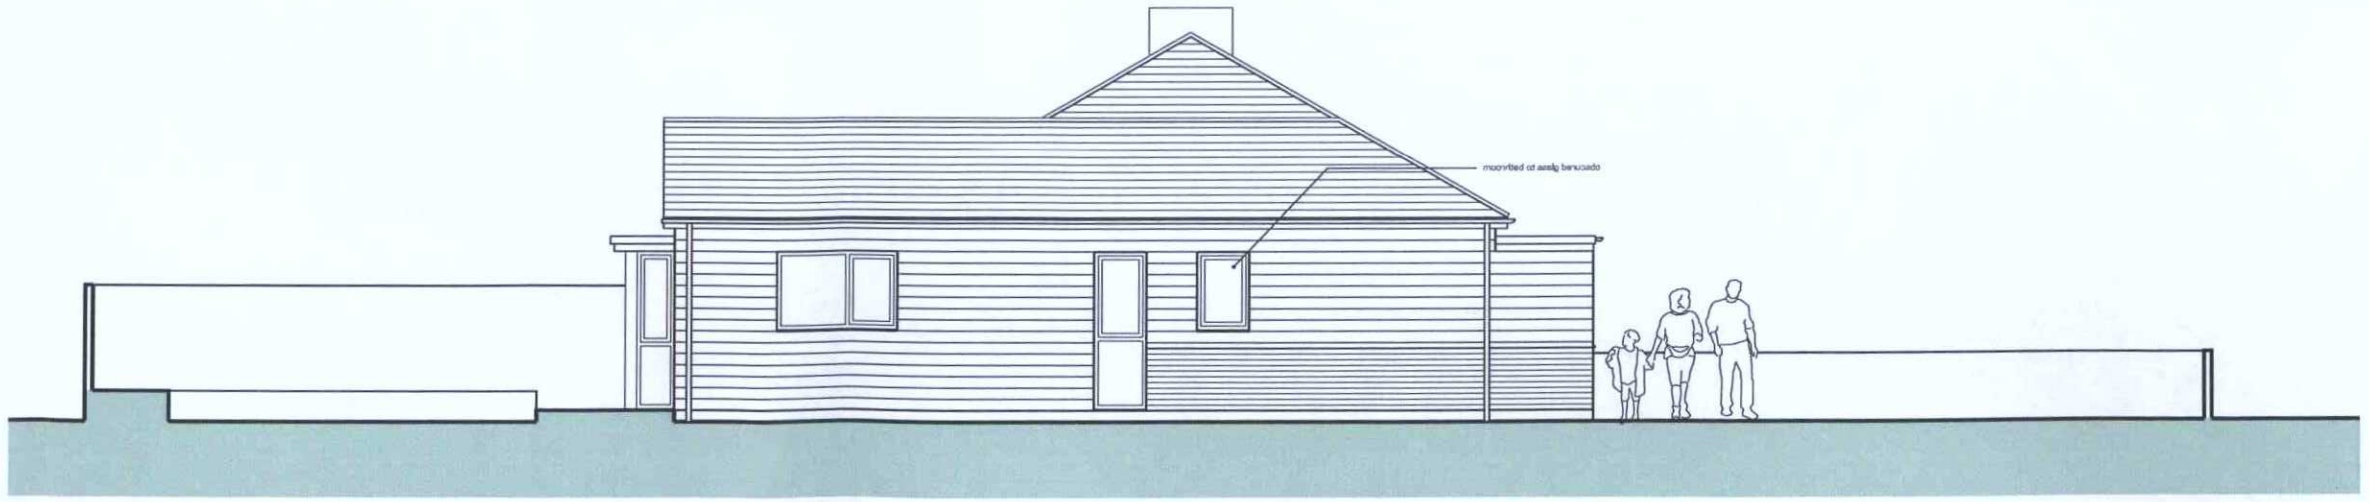

Side Elevation

Materials:

- Clay roof tiles to best match existing
- Fibre cement weatherboarding in blue/grey to match existing
- Rainwater goods in uPVC (white)
- Painted brick to match existing
- Polyester Powder Coated fenestration to best match existing
- Grey faced rooflights

ADUR & WORTHING
PLANNING SERVICES

PLAN	AWDM/ 1043/17
DATE VALID	Dec: 14/3/17

0m 1m 2m

Notes:
Ordnance Survey supplied by Meares Mapserve
Landscape shown indicatively

ALCOVE architecture
45 Cobden Road Worthing Sussex BN11 4BD
T: 01903 809782 W: alcovearchitecture.co.uk

Project
48 Riverside Road
Shoreham Beach
BN43 5RB

Drawing Title
Elevations
as Proposed

Status
Planning

Scale	Drawn By	Date
1:100@A3	JE	Mar 17
Project No.	Drawing No.	Revision
17102	P018	C

Alcove Architecture Ltd - Registered No. 8542275