
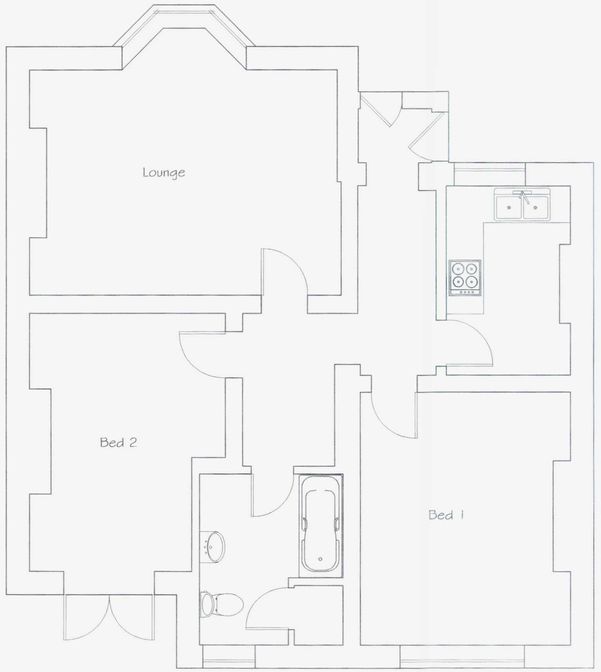



Existing Basement Floor Plan

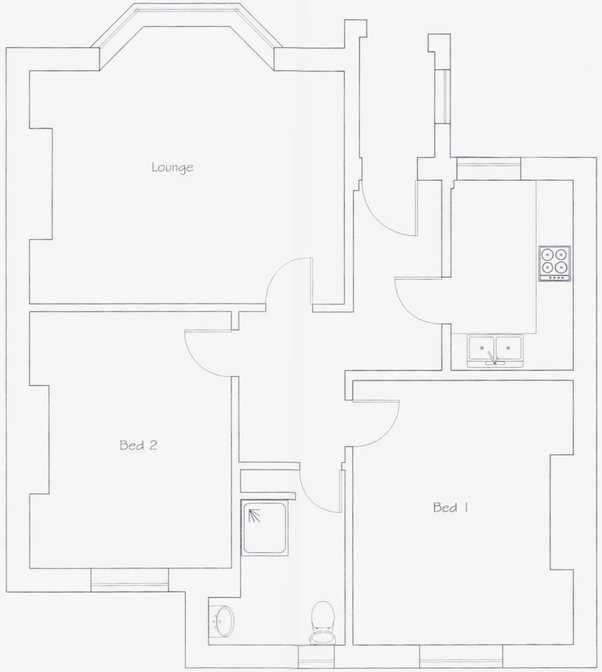


Existing Ground Floor Plan

AMENDED

ADUR & WORTHING PLANNING SERVICES

PLAN AWDM/1053/15

DATE PAID 19 OCT 2015

Tony Rogers
Building Consultants
Address: 40 Dawn Crescent, Upper Beeding, West Sussex, BN44 3WH
Telephone: 01903 815225 Fax: 01903 815225

| Rev. | Date: | Revision Description: |
|---|---|---|
| | | |

Client: MR F. PROTO

Address: 35 Buckingham Road
Shoreham-by-Sea
West Sussex

Project: Existing Floor Plans

Scale: 1:50

Date: JUNE 2008

Drawing No: 08/451/01

Drawn By: AJM Revision: