

| amendments | | | | |
|---|---|---|---|---|
| rev. | date | comment | auth. | chkd. |
| A | 21.02.24 | Amendments in response to client feedback. | ES | GI |
| B | 17.12.24 | First floor terrace widened as client requirements | MB | GI |
| C | 06.03.25 | Planning revisions as client requirements | MB | GI |
| D | 31.03.25 | Minor amendments to boundary wall | ES | GI |
| E | 09.05.25 | Minor amendment to first floor windows | CP | GI |


0 1 2 3 4 5 6 7 8 9 10
scale in metres 1:50

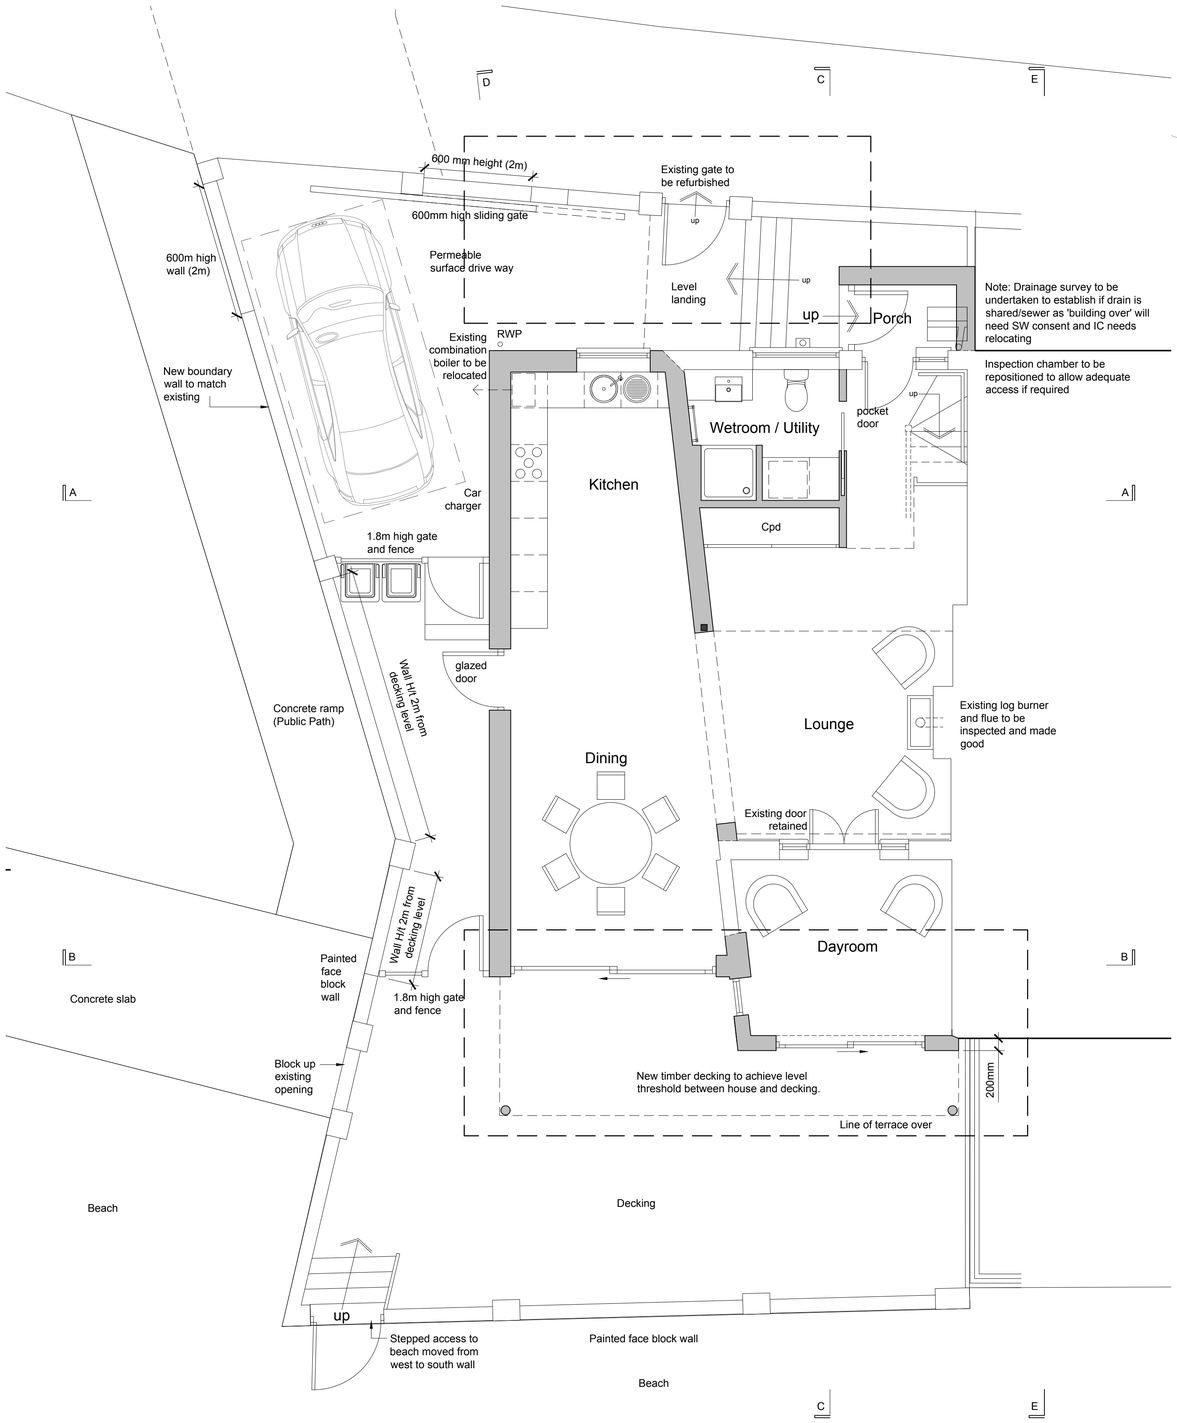


Proposed Ground Floor Plan 1:50

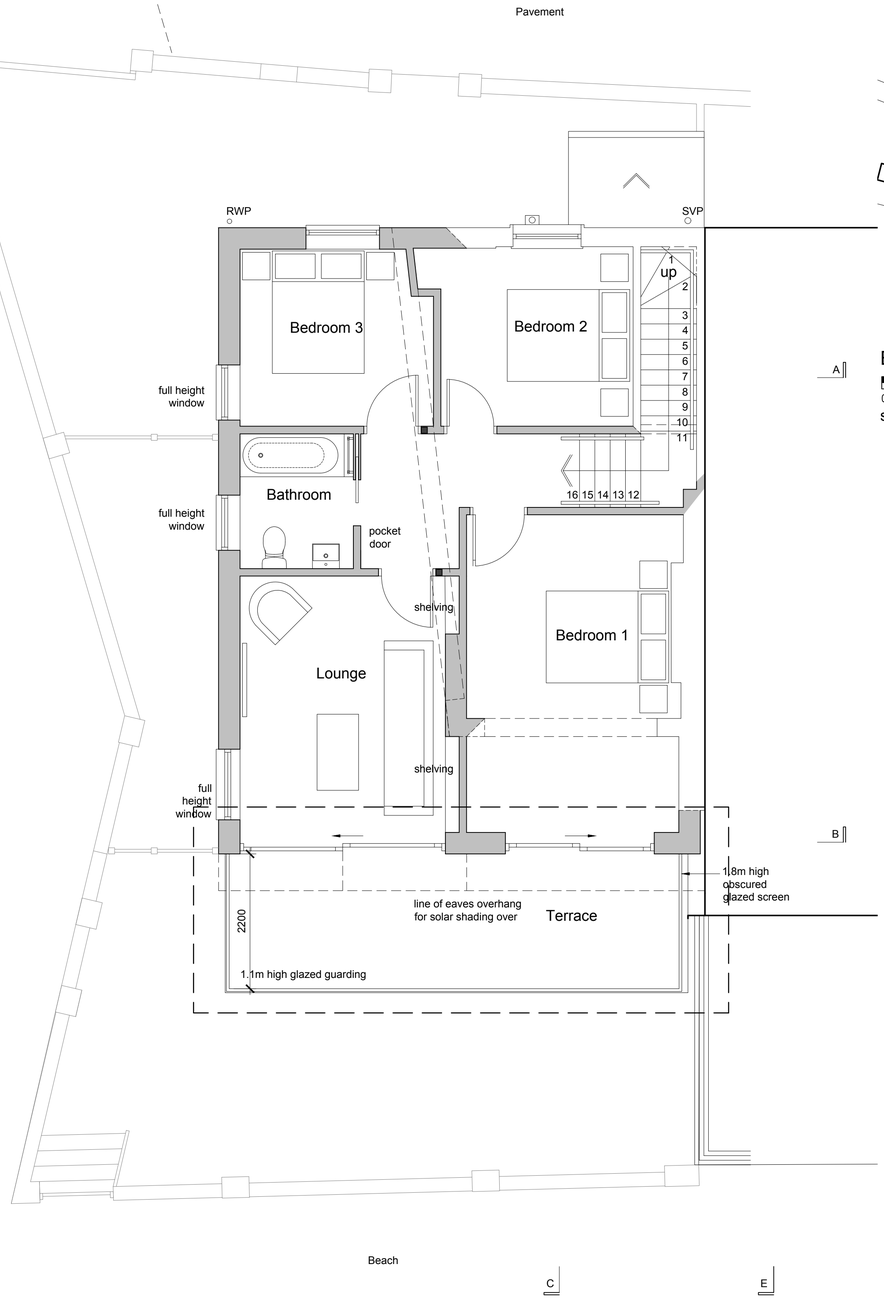



Proposed First Floor Plan 1:50

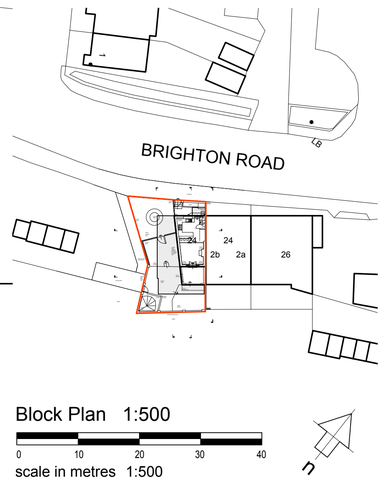


Block Plan 1:500

0 10 20 30 40
scale in metres 1:500

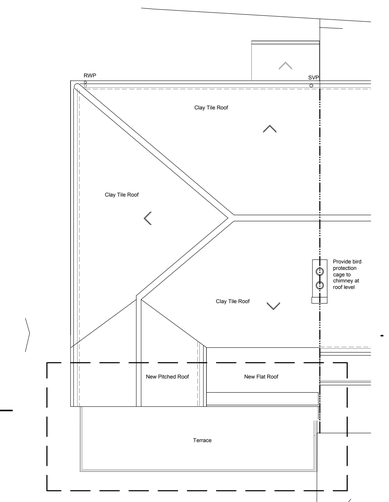


Proposed Roof Plan 1:100

0 2.5 5 7.5 10
scale in metres 1:100

| | | | | |
|---|---|---|---|---|
| client | | | drawing number | revision |
| Mr and Mrs Copeman | | | 0730.PL.001 | E |
| project | | | drawing title | |
| 24 Brighton Road<br>Lancing<br>BN15 8RH | | | Proposed Block, Ground Floor<br>First Floor and Roof Plan<br>PLANNING | |
| drawn by | checked by | riba work stage | date | scale/original sheet size |
| M.B/E.S | G.I | 3 | April '24 | 1:50 @ A1 |


www.abir.co.uk studio@abirarchitects.co.uk
Unit 1, Beta House, St John's Road, Hove, BN3 2FX, United Kingdom
Hove +44 (0)1273 724 384
Company No 06877117 VAT No 971 4147 17



© ABIR Architects Ltd. Check all dimensions on site before work is undertaken. All goods, materials and workmanship to conform with current building regulations, BSS and COP's.


ABIR architects

RIBA Chartered Practice