

0 1 2 3 4 5 6 7 8 9 10

scale in metres 1:50


amendments				
rev.	date	comment	auth.	chkd.
A	17.12.24	First floor terrace widened as client requirements	M.B	G.I
B	06.03.25	Planning revisions as client requirements	M.B	G.I
C	31.03.25	Minor amendment to boundary wall	E.S	G.I
D	09.05.25	Minor amendment to first floor windows	C.P	G.I

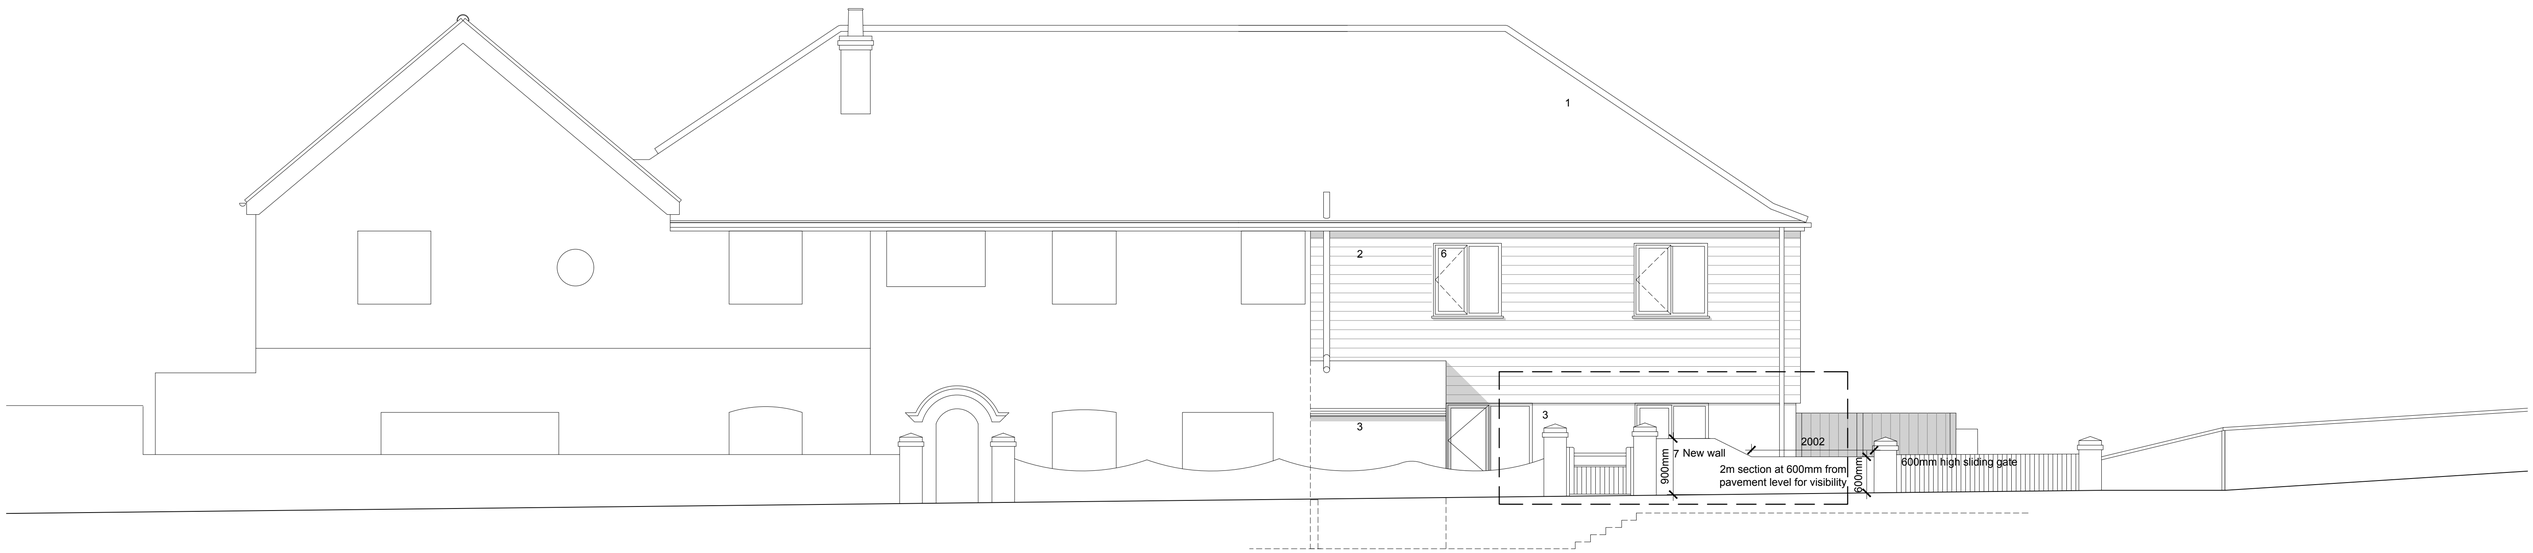

Proposed Street Elevation 1:50

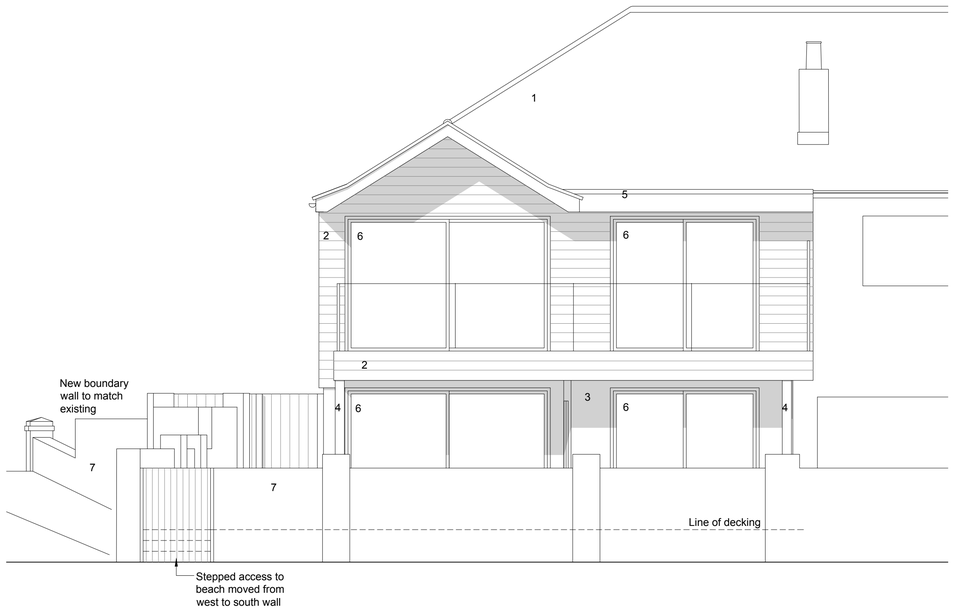

Proposed South (Beach) Elevation 1:50

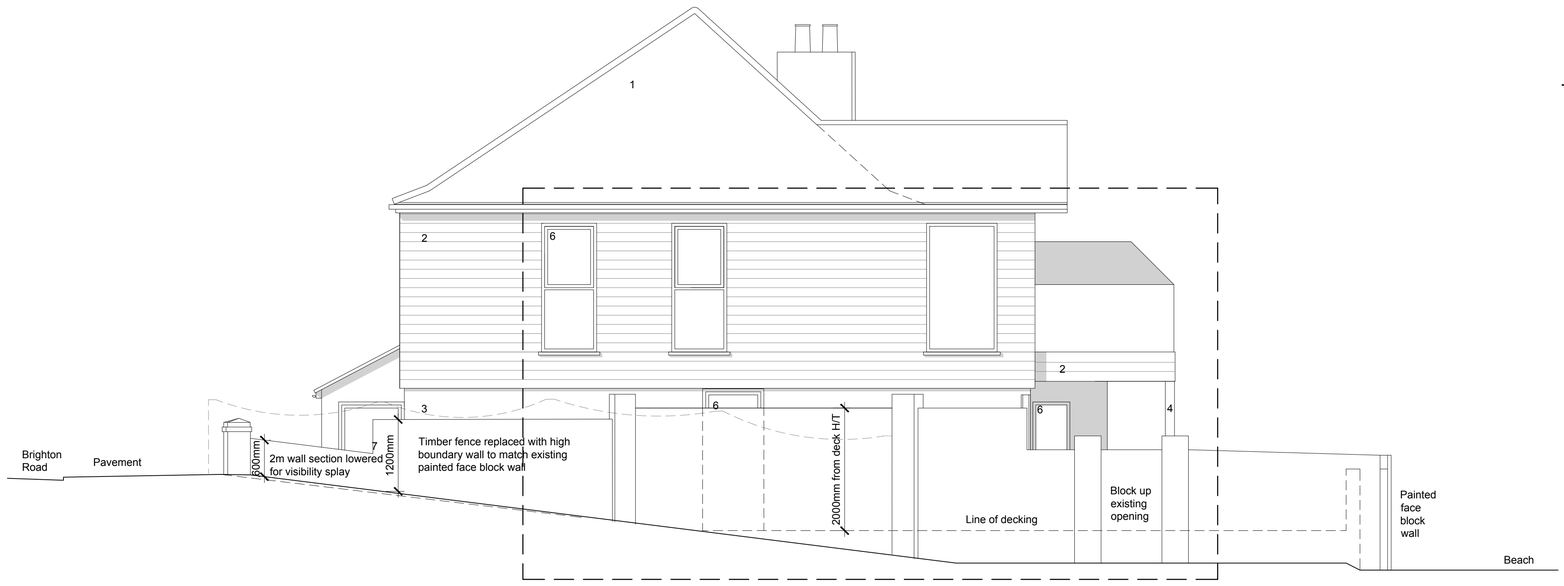

Proposed West (Beach) Elevation 1:50

Key to materials:

1 Clay tiles
2 White timber effect weather boarding
3 Off-white render
4 Grey painted circular steel columns
5 Grey GRP single ply
6 White powder coated, high performance aluminium and timber composite windows and doors
7 White painted face block boundary wall

client		drawing number	revision
Mr and Mrs Copeman		0730.PL.003	D
project		drawing title	
24 Brighton Road Lancing BN15 8RH		Proposed Elevations PLANNING	
drawn by	checked by	riba work stage	date	scale/original sheet size
M.B/E.S	G.I	3	April '24	1:50 @ A1

www.abir.co.uk studio@abirarchitects.co.uk
Unit 1, Beta House, St John's Road, Hove, BN3 2FX, United Kingdom
Hove +44 (0)1273 724 384
Company No 06877117 VAT No 971 4147 17

© ABIR Architects Ltd. Check all dimensions on site before work is undertaken. All goods, materials and workmanship to conform with current building regulations, BSS and COP's.

ABIR architects

RIBA Chartered Practice