PROPOSED FIRST FLOOR CONVERSION TO FLATS
30 YORK ROAD, WORTHING-W.SUSSEX

Dwg No 2481\2 B
Scale 1:100
June 2009

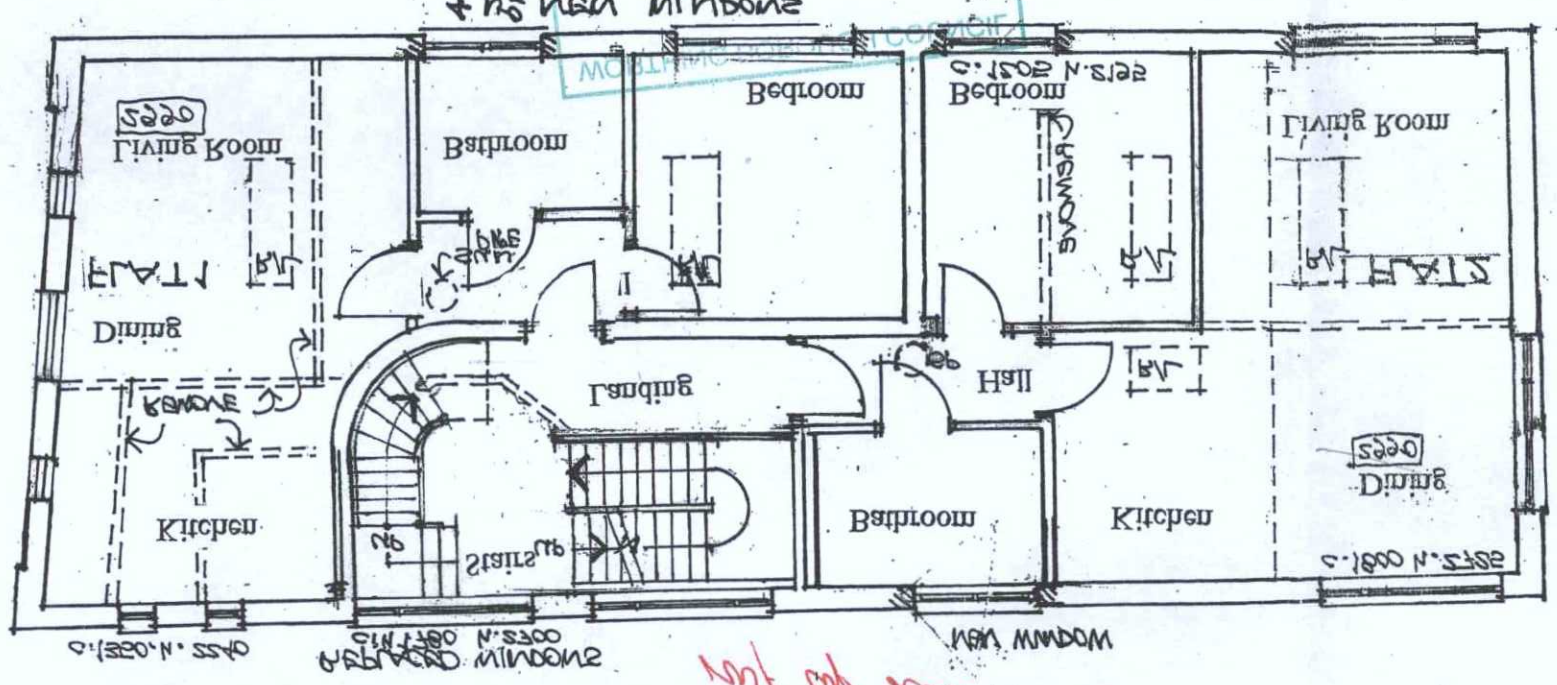
T.P. OFFICE COPY

JAYE FORD
ARCHITECTURE LTD
NORTH BARN
DANHILL FARM
HARBORETS ROAD
WEST CHILTINGTON
WEST SUSSEX RH20 2LG
TEL: 01798 813350
FAX: 01798 812580

REVISED PLAN

MR
TP REF NO.
DEPOSITED

First Floor Plan


Bedroom
Bedroom
Living Room
FLAT
Bathroom
Landing
Hall
Kitchen
Bathroom
Kitchen
Dining
Living Room
Dining
FLAT
Kitchen
Stairs
Bathroom
Bedroom
Bedroom
Bed