PROPOSED FIRST FLOOR CONVERSION TO FLATS
30 YORK ROAD, WORTHING-W.SUSSEX

CONSENT GRANTED
21 DEC 2009
WORTHING BOROUGH COUNCIL

Ground Floor Plan

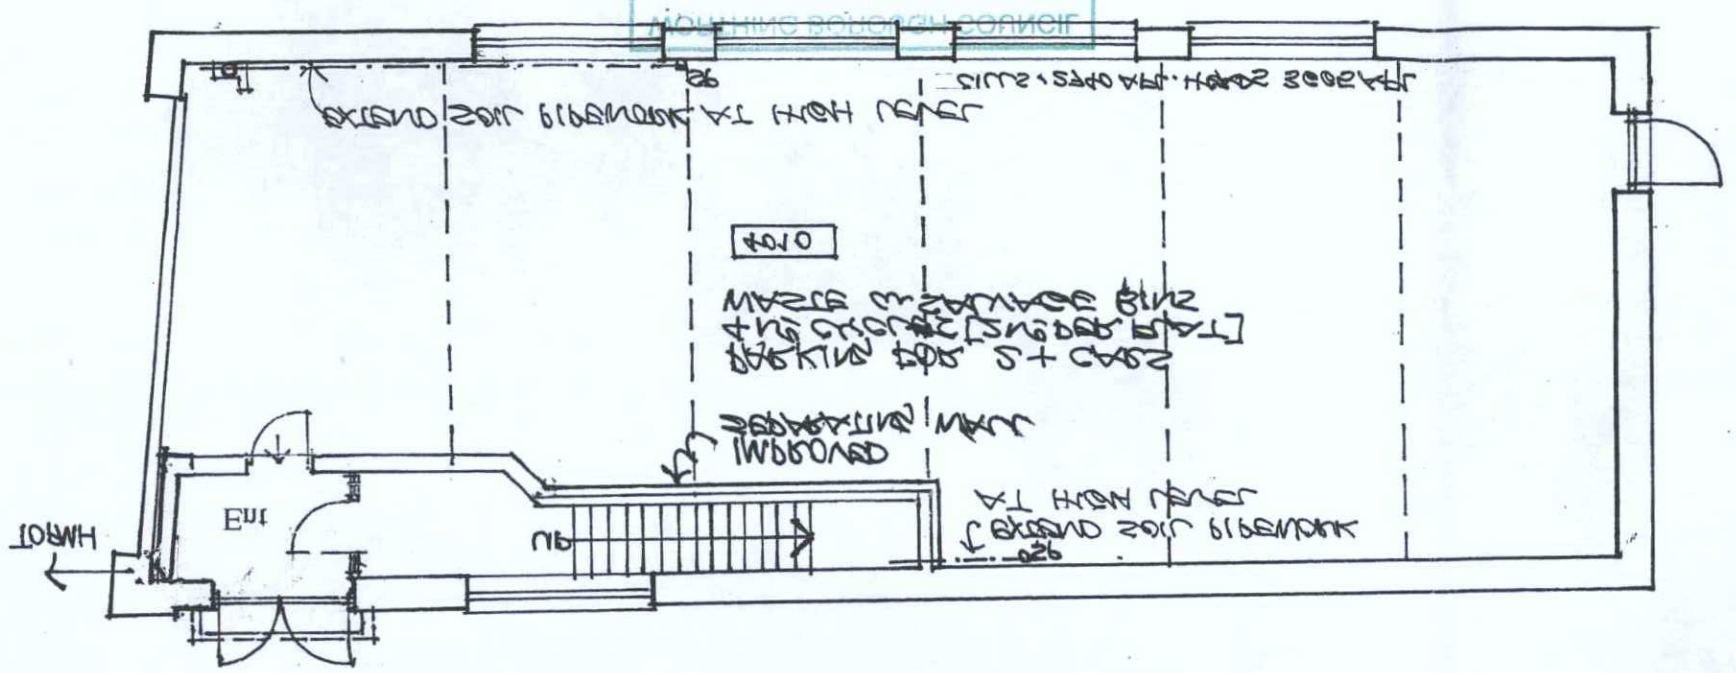



Jaye Ford
[redacted]
ARCHITECTURE LTD
North Barn
Danhill Farm
Harbolets Road
West Chiltington
West Sussex RH2 LG
Tel: 01798 81732
Fax: 01798 81759

Drg No 248614 B

Scale 1:100

June 2009

REVISED PLAN

T.P. OFFICE COPY

Amendments

'A' SEPT 2009. ENTRANCE REVISED: NOTES ADDED: ELEVATIONAL AND ROOF REDESIGN.

'B' NOV 2009. UPPER FLIGHT & ROOF PENT REDESIGN.

ENTRANCE DOORS ENLARGED. FIRST, HEAD & ROOM HEIGHTS NOTED.

This scheme is subject to town planning and all other necessary consents.

Dimensions, areas and levels where given are only approximate and subject to site survey.

DEPOSITED
TP REF No.
BOROUGH OF WORTHING

South Elevation

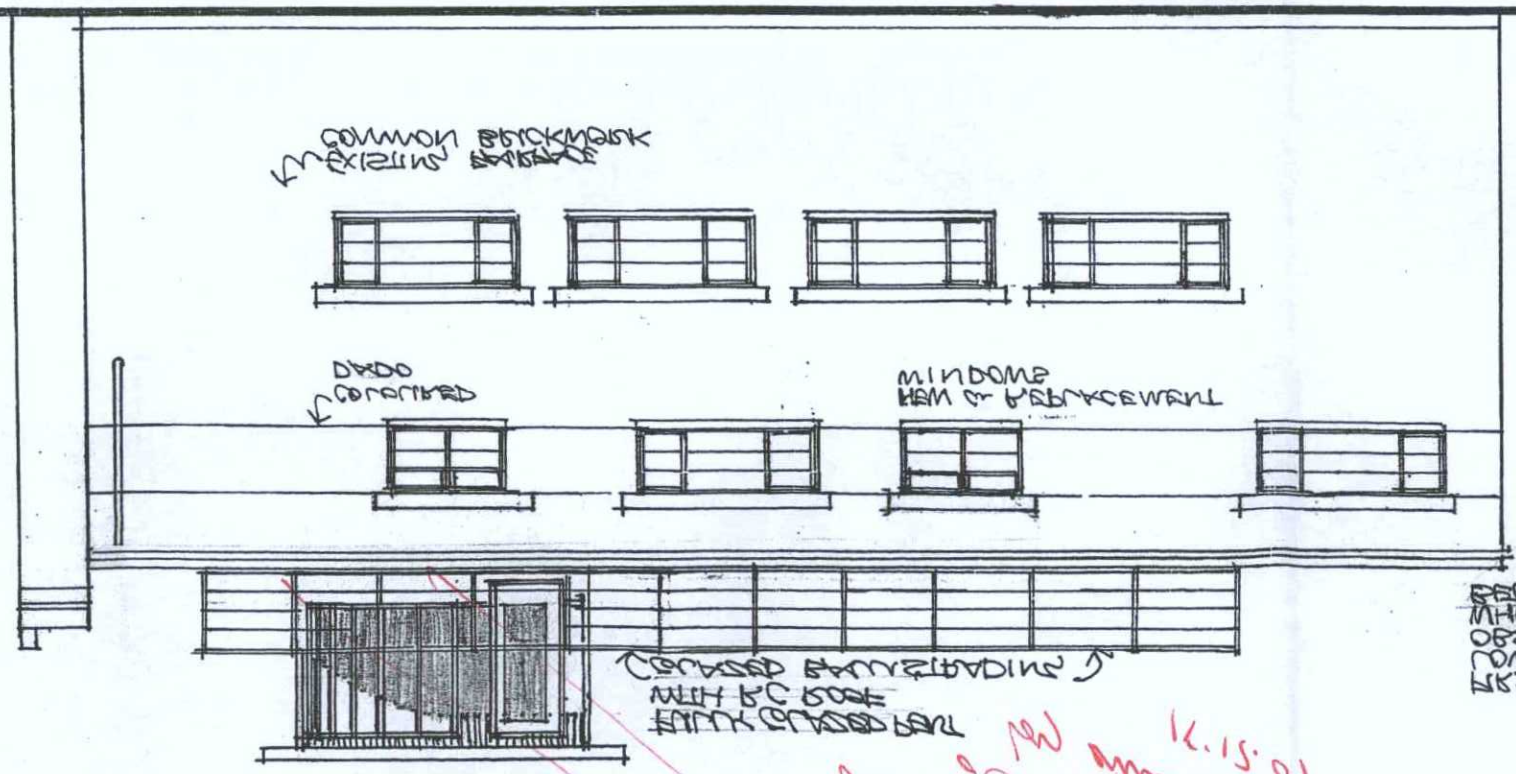

West Elevation

