ADUR DISTRICT COUNCIL

Adur District Council

Town and Country Planning Act 1990

Office use
App A/0/00288
Date Rc. 17 JAN 2008
Fee 135

Householder's planning application form

Use this form to apply for planning permission to extend or alter your house or flat, to build a garage or other structure on your property or to create access for a vehicle onto a classified road (please read note 9).

Please read the notes before you fill in this form.

1 Please give the address of the property to be altered or extended.

5, MILE OAK ROAD
SOUTHWICK
WEST SUSSEX

2 Type of property (please tick)

Detached House	☐	Terraced House	☐	Other (please give details)	☐
Semi-detached ~~House~~ BUNGALOW	☑	Flat	☐		

3 Please describe the development you are applying for.

DROPPED KERB
TO HARDSTANDING

4 Applicant (in block capitals)

Full name :	DENIS THOMAS LEACH
Address (including postcode):	
	5, MILE OAK ROAD
	SOUTHWICK
	BN42 4QF
Phone Number:	[redacted]
Home:	AS ABOVE
Work:	
Extension:	
Fax Number:	

Agent (if any)

Full name :	
Address (including postcode):	
Phone Number:	
Home:	
Work:	
Extension:	
Fax Number:	

5 Please enclose four copies of this form and four sets of plans.
Please number

	Plan number	Scale
Location plan	170-08-1	
Block plan	170-08-1	
Floor plan	170-08-1	
Elevations	170-08-1	
Other		

6 **Will the development involve cutting down any trees?** Yes ☐ No ☑
If "Yes", please show these clearly on the block plan.

7 **Will the development (including any new or altered access affect a public footpath or any other public right of way?** Yes ☐ No ☑

8 **Does this application require a fee?** (See note 3) Yes ☑ No ☐

If "No", please tick the option that applies (See note 3) A ☐ B ☐ C ☐

If "Yes", please state the fee enclosed (See note 4) £135 = 00p

Signature: [redacted] **Date:**

Please print your name: DENIS THOMAS LEACH

Certificate under Article 7 of the Town and Country Planning (General Development Procedure) Order 1995

If anyone else owns the land or part of it, you must fill in Certificate B, which you can get from the Planning Section. You must also tell the owner of the land about this application by serving a notice on them. If you own all of the land, you must fill in Certificate A below.

Certificate A

I confirm that:

- Nobody except the applicant was an owner of any part of the land involved at the beginning of the period of 21 days before the date of this application; and
- none of the land this application relates to is an agricultural holding or part of an agricultural holding.

Signature: [redacted] **Date:** 16-1-08

Please print your name: DENIS THOMAS LEACH.

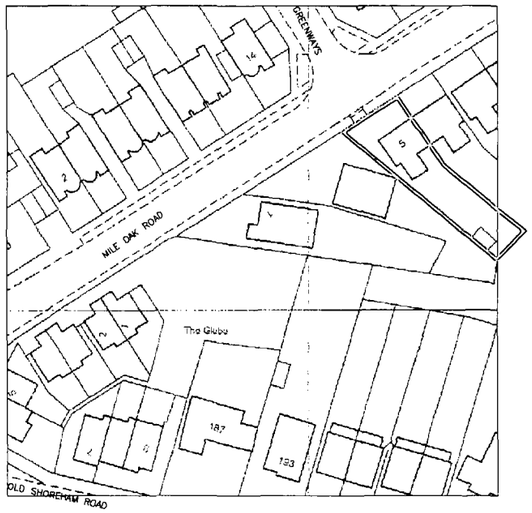

SITE PLAN SCALE 1:1250

N



BLOCK PLAN SCALE 1:500

N

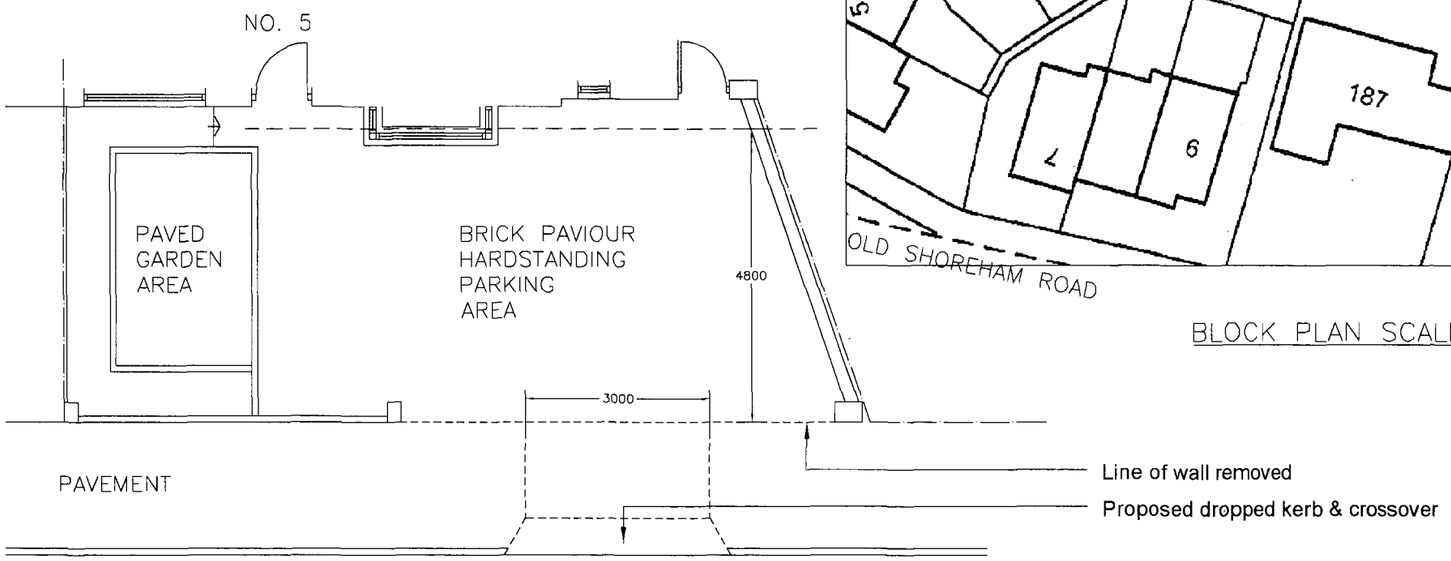

GROUND FLOOR
SCALE 1:100

N

MILE OAK ROAD

© COPYRIGHT NOTICE
THIS DRAWING MAY NOT BE COPIED (IN WHOLE OR IN PART), RETAINED OR DISCLOSED WITHOUT THE PRIOR WRITTEN CONSENT OF JOYNT CONSTRUCTION LTD

DO NOT SCALE
NO DIMENSIONS SHOULD BE SCALED FROM THIS DRAWING. CONTRACTORS MUST VERIFY ALL DIMENSIONS BEFORE STARTING WORK AND ANY DISCREPANCIES ARE TO BE REPORTED TO JOYNT CONSTRUCTION LTD

...DISTRICT COUNCIL
PLANNING DIVISION
PLAN No. AWD0023108
DATE RECEIVED 17 JAN 2008

REVISIONS

Joynt Construction Ltd
SURVEYORS AND PROJECT MANAGERS
Sussex Chambers Lower Ground 5 Liverpool Terrace
Worthing West Sussex BN11 1TA Tel / Fax: 01903 200335
Email: drawingoffice@joyntconstruction.com

CLIENT: DENIS LEACH

BUILDING:
5, MILE OAK ROAD
SOUTHWICK
WEST SUSSEX
BN42 4QF

FLOOR: GROUND FLOOR

DRAWING TITLE:
PROPOSED DROP KERB
TO PROVIDE ACCESS
TO NEW HARDSTANDING
AREA

SCALE @ A3	DATE:
1:100 1:1250	10/01/08
DRAWN BY: GRW	PROJECT NO:

DRAWING NO:	REVISION DATE:	REV:
MO08-1		