


1:100 0 10m
Scale bar
1:50 0 10m

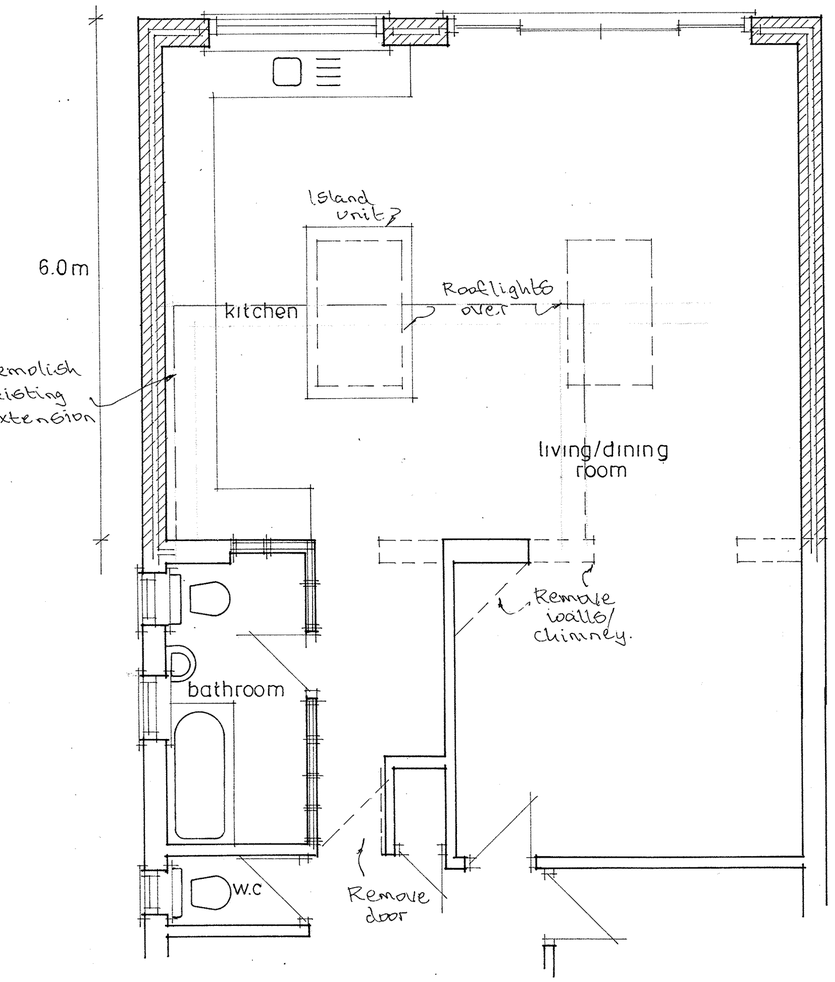


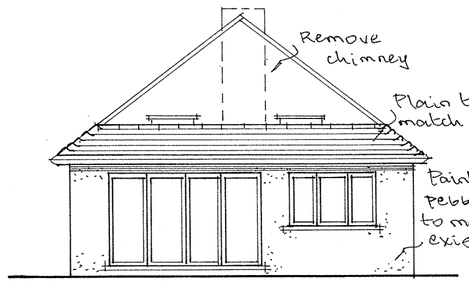

East Elevation

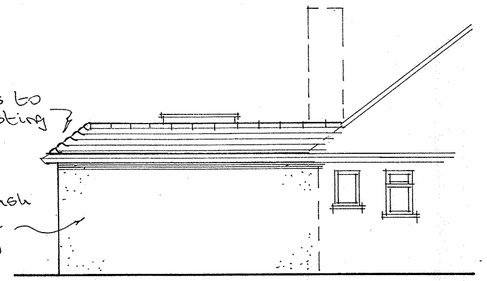


North Elevation

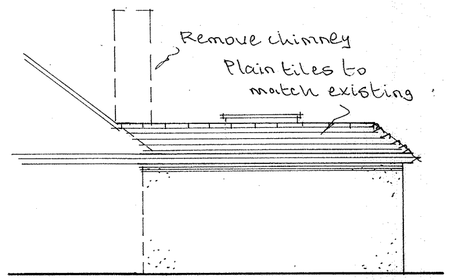

South Elevation

NOTES

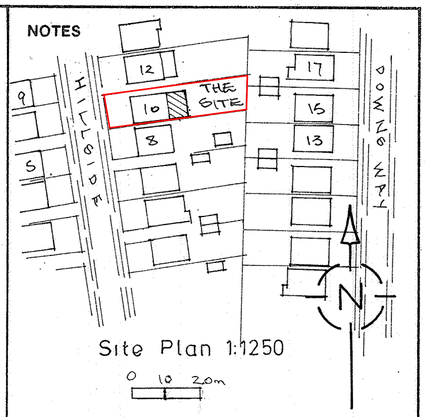

Site Plan 1:1250
0 10 20m

A		
	Date	Revisions

© copyright

Client
Mr & Mrs B. Breach

Job Title
Proposed Extension

Drawing Title
10 Hillside
Southwick

Scale 1:50 1:100

Date | Drawn by

Drg No. 427/01 | Rev.

594 x 420mm A2