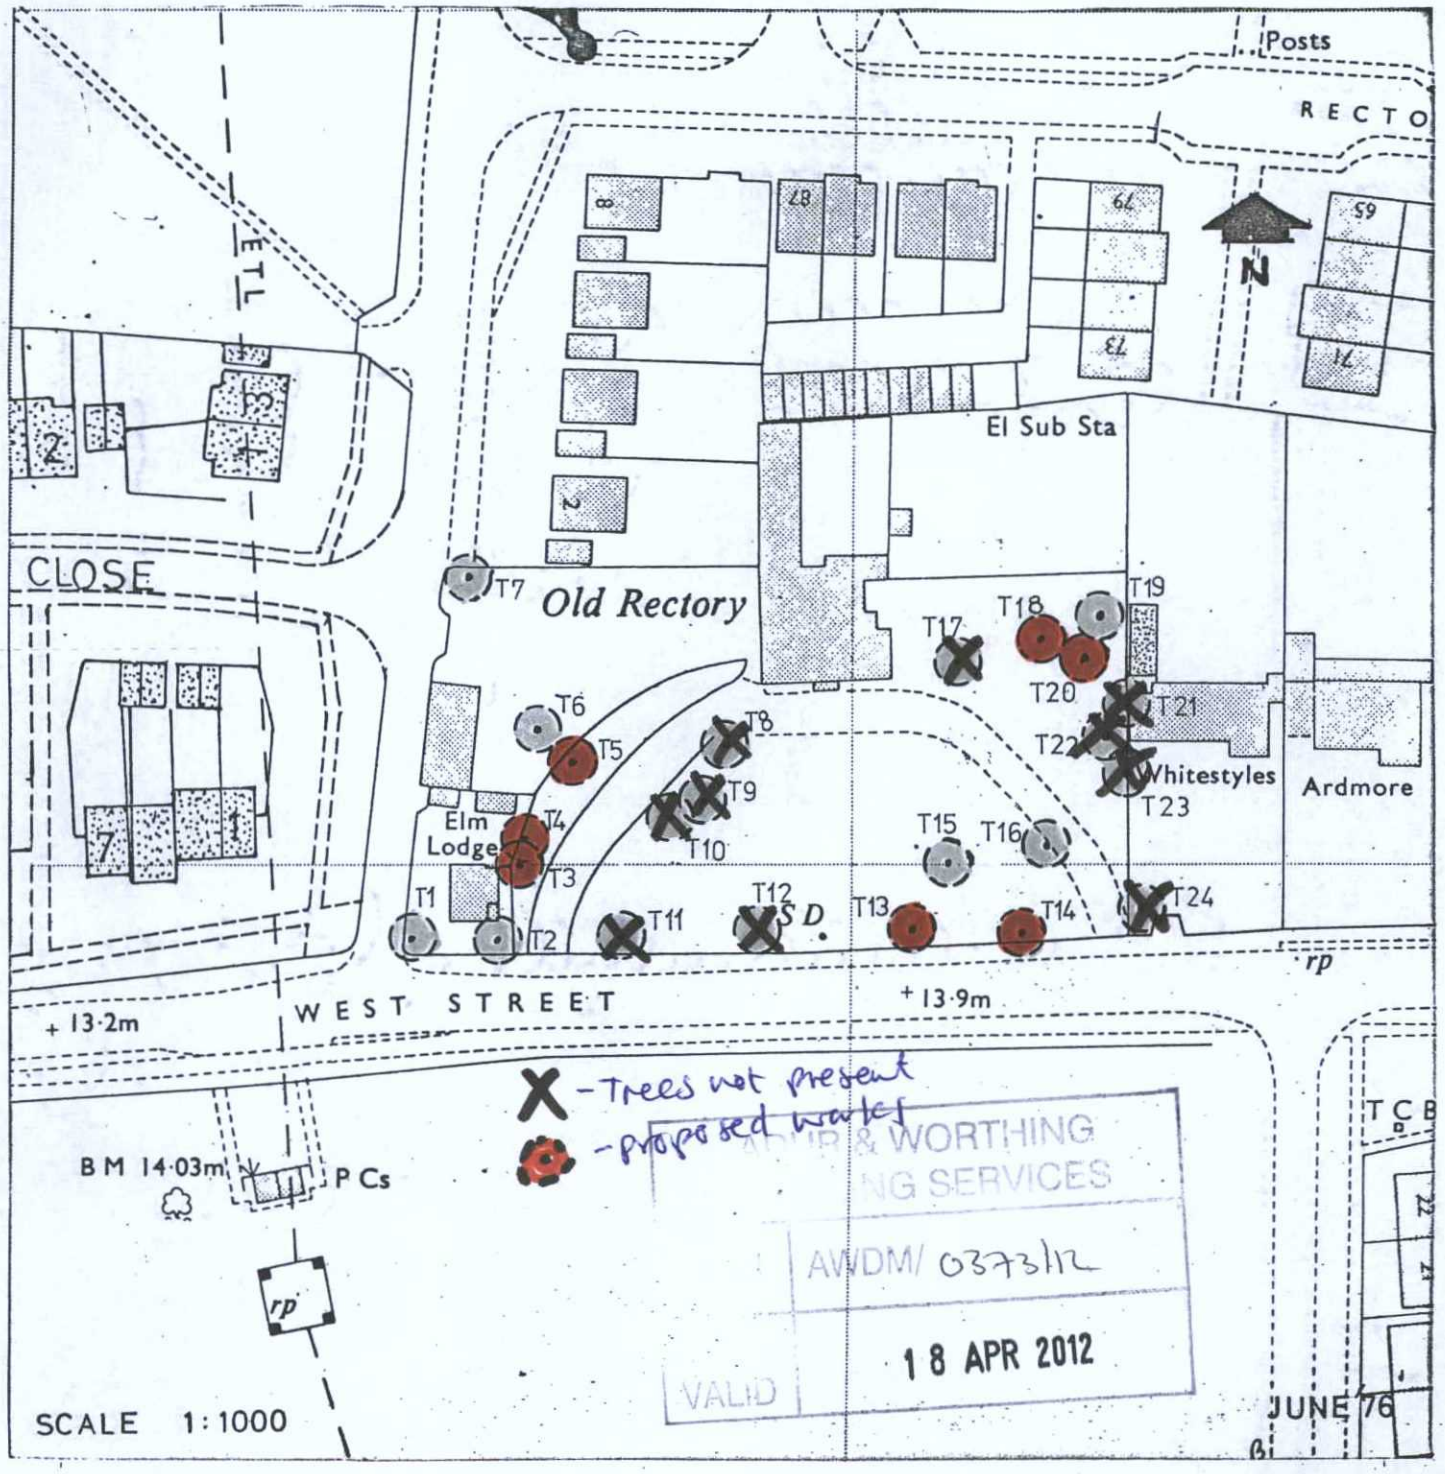

ADUR & WORTHING
NG SERVICES
AWDM/ 0373/12
VALID
18 APR 2012

SITE OLD RECTORY, WEST STREET, SOMPTING.

TREE PRESERVATION ORDER NO. 5/76/(S) PLAN NO. TP/5/76

ADUR DISTRICT COUNCIL

PLANNING DEPARTMENT

Planning Officer:
G. JAMES FISHER, Dip.Arch., A.R.I.B.A., Dip.TP., M.R.T.P.I.

Town Hall . High Street . Shoreham-by-Sea . Sussex BN4 5EJ
Telephone Shoreham-by-Sea 4242