



assumed boundary

assumed boundary wall

Existing Rear Elevation (West)

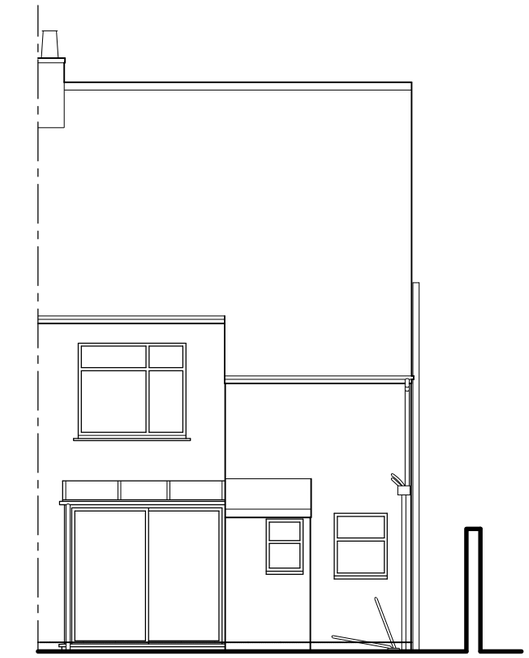

Existing Side Elevation (South)

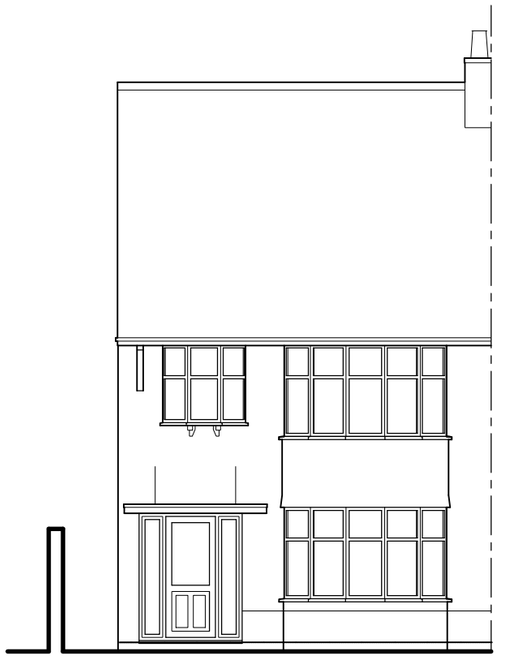

assumed boundary wall

assumed boundary

Existing Front Elevation (East)

0 1 2 3 4 5 10

1:100

Rev.	Date	Amendments

Consultant

Lusted Design
54 Ingrams Way
Hailsham
East Sussex BN27 3NP
Tel : 01323 843235
Mob : 07951 279022

Job Title

PROPOSED SINGLE STOREY REAR EXTENSION AT 31 BUCKINGHAM ROAD SHOREHAM-BY-SEA

Drawing Title

EXISTING ELEVATIONS

Drawn	Drawing Number	Rev.
AH	1781/01	
Scale 1:100 @A3		
Date JUL 2017		