



Existing Ground Floor Plan

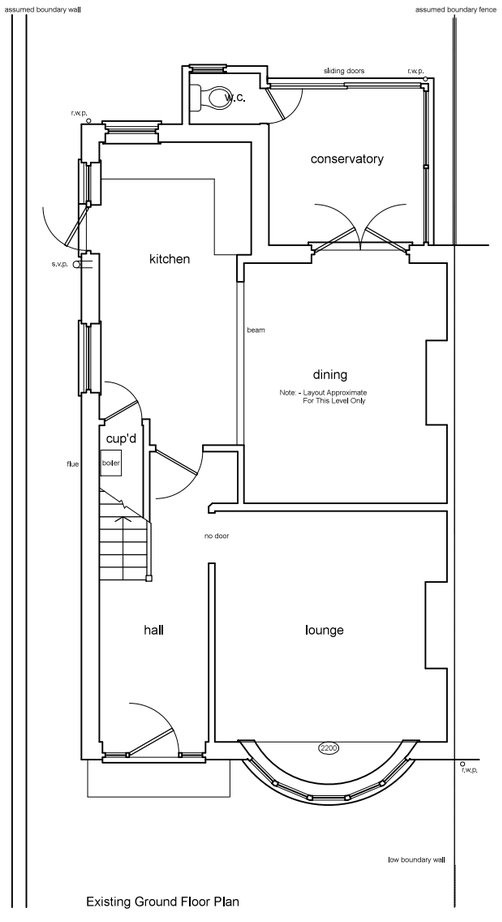

Existing First Floor Plan

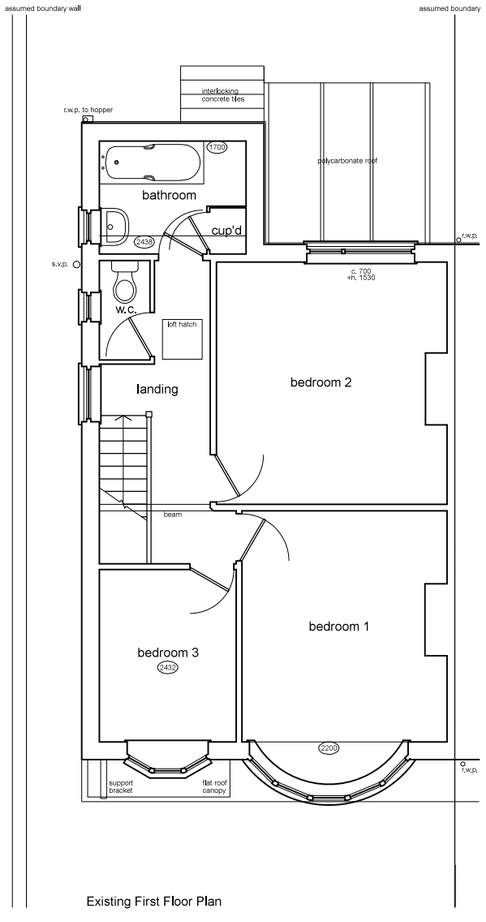

0 1 2 3 4 5 10

1:100

Rev.	Date	Amendments

Consultant
Lusted Design
54 Ingrams Way
Hailsham
East Sussex BN27 3NP
Tel : 01323 843235
Mob : 07951 279022

Job Title

PROPOSED SINGLE STOREY REAR EXTENSION AT 31 BUCKINGHAM ROAD SHOREHAM-BY-SEA

Drawing Title

EXISTING PLANS

Drawn	Drawing Number	Rev.
AH	1781/02	
Scale 1:100 @A3		
Date JUL 2017		