




Proposed Rear Elevation (West)

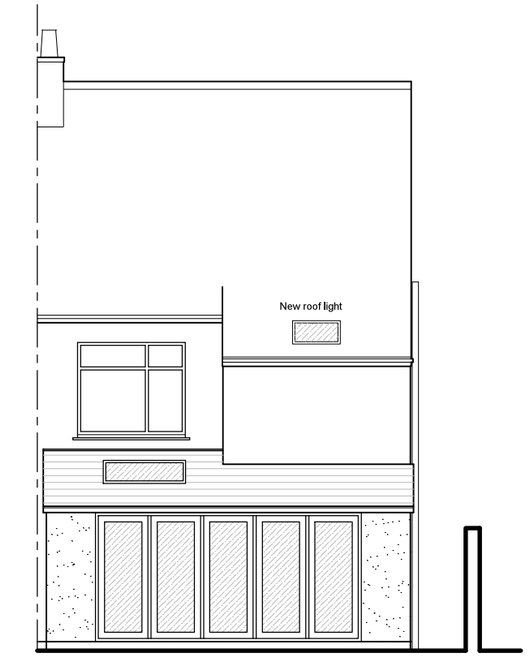

Proposed Side Elevation (South)

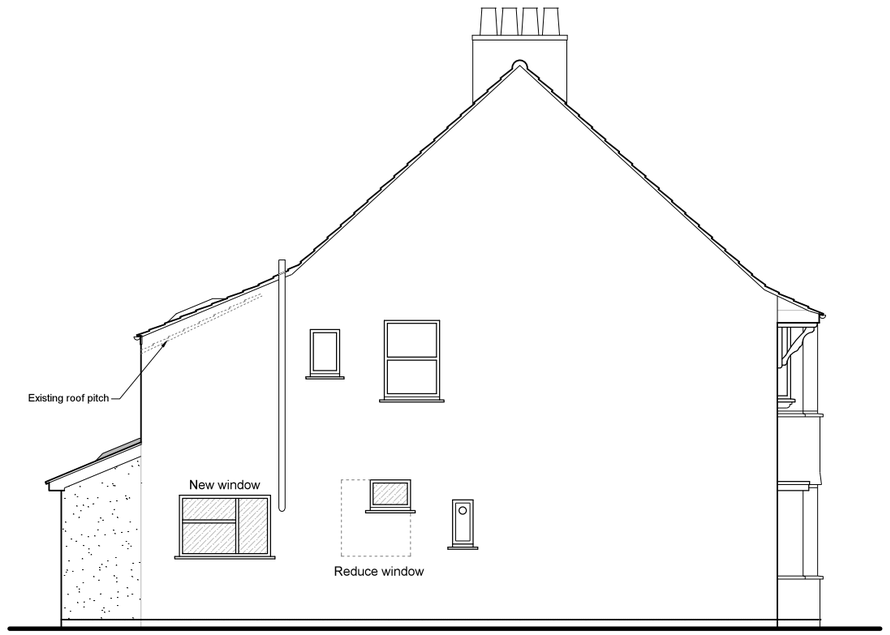

Proposed Front Elevation (East)

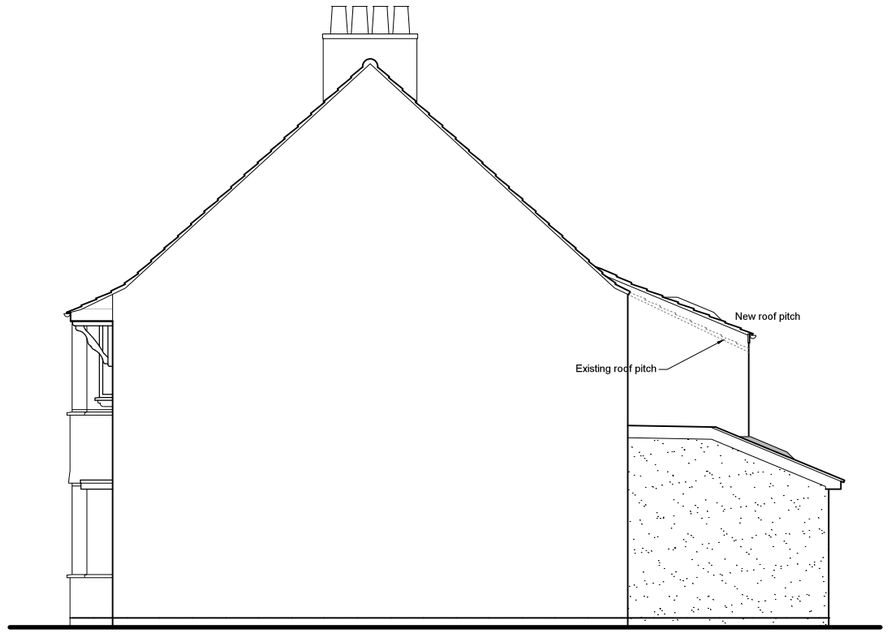

Proposed Side Elevation (South)

0 1 2 3 4 5 10

1:100

Rev.	Date	Amendments

Consultant
Lusted Design
54 Ingrams Way
Hailsham
East Sussex BN27 3NP
Tel : 01323 843235
Mob : 07951 279022

Job Title
PROPOSED SINGLE STOREY REAR EXTENSION AT 31 BUCKINGHAM ROAD SHOREHAM-BY-SEA

Drawing Title
PROPOSED ELEVATIONS

Drawn	Drawing Number	Rev.
AH	1781/03	
Scale 1:100 @A3		
Date MAR 2018		