10 metres @ 1:100 on A3

1 metre @ 1:100 on A3

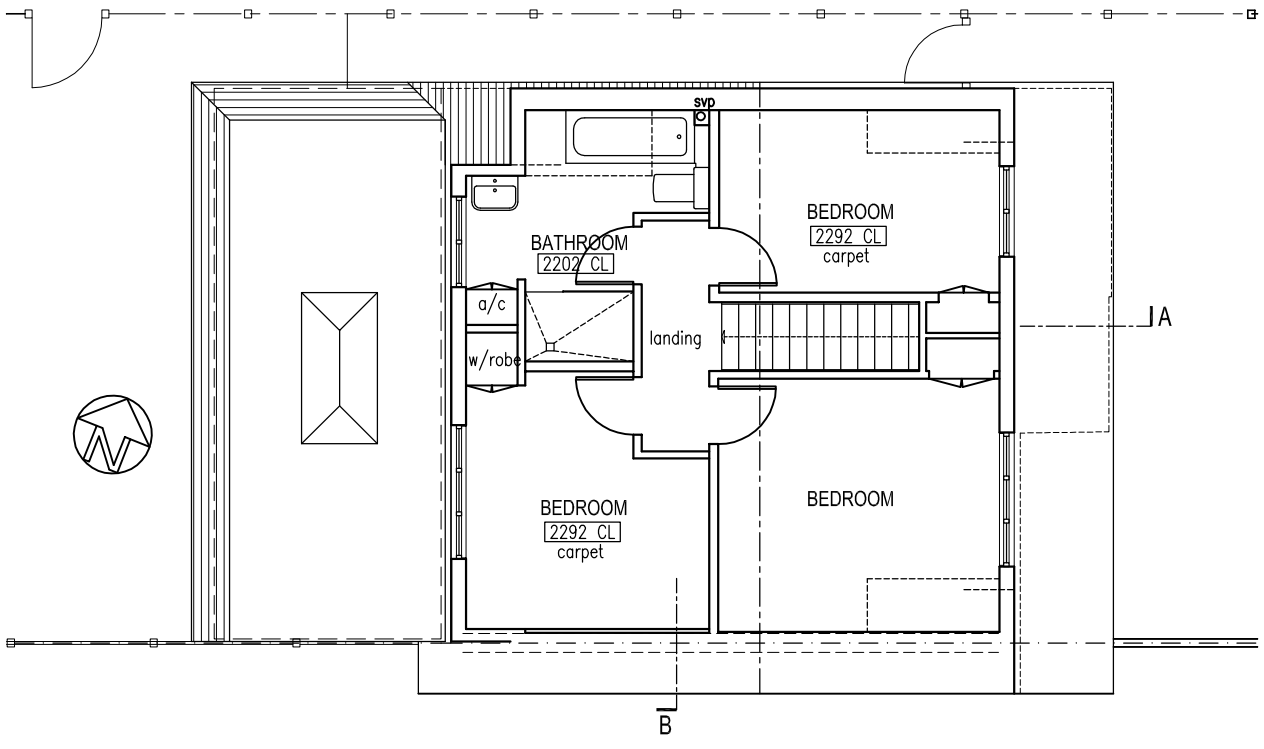

FIRST FLOOR PLAN

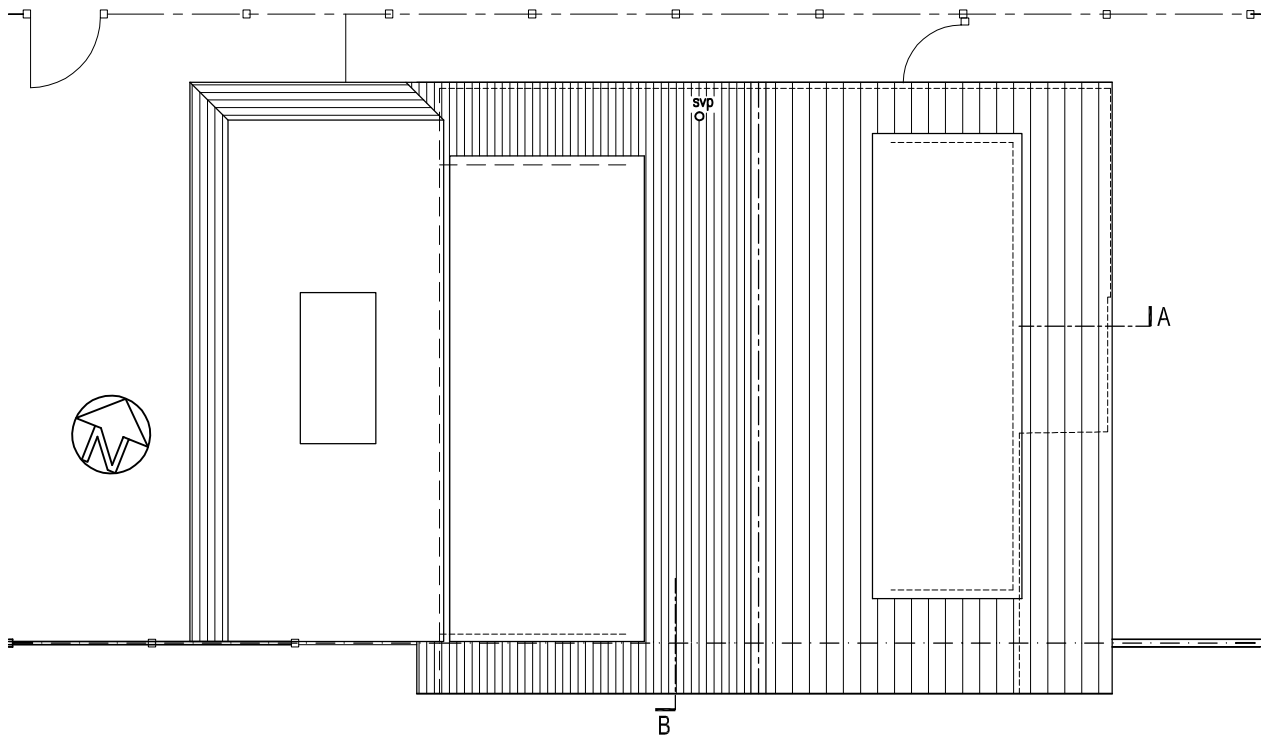

ROOF PLAN

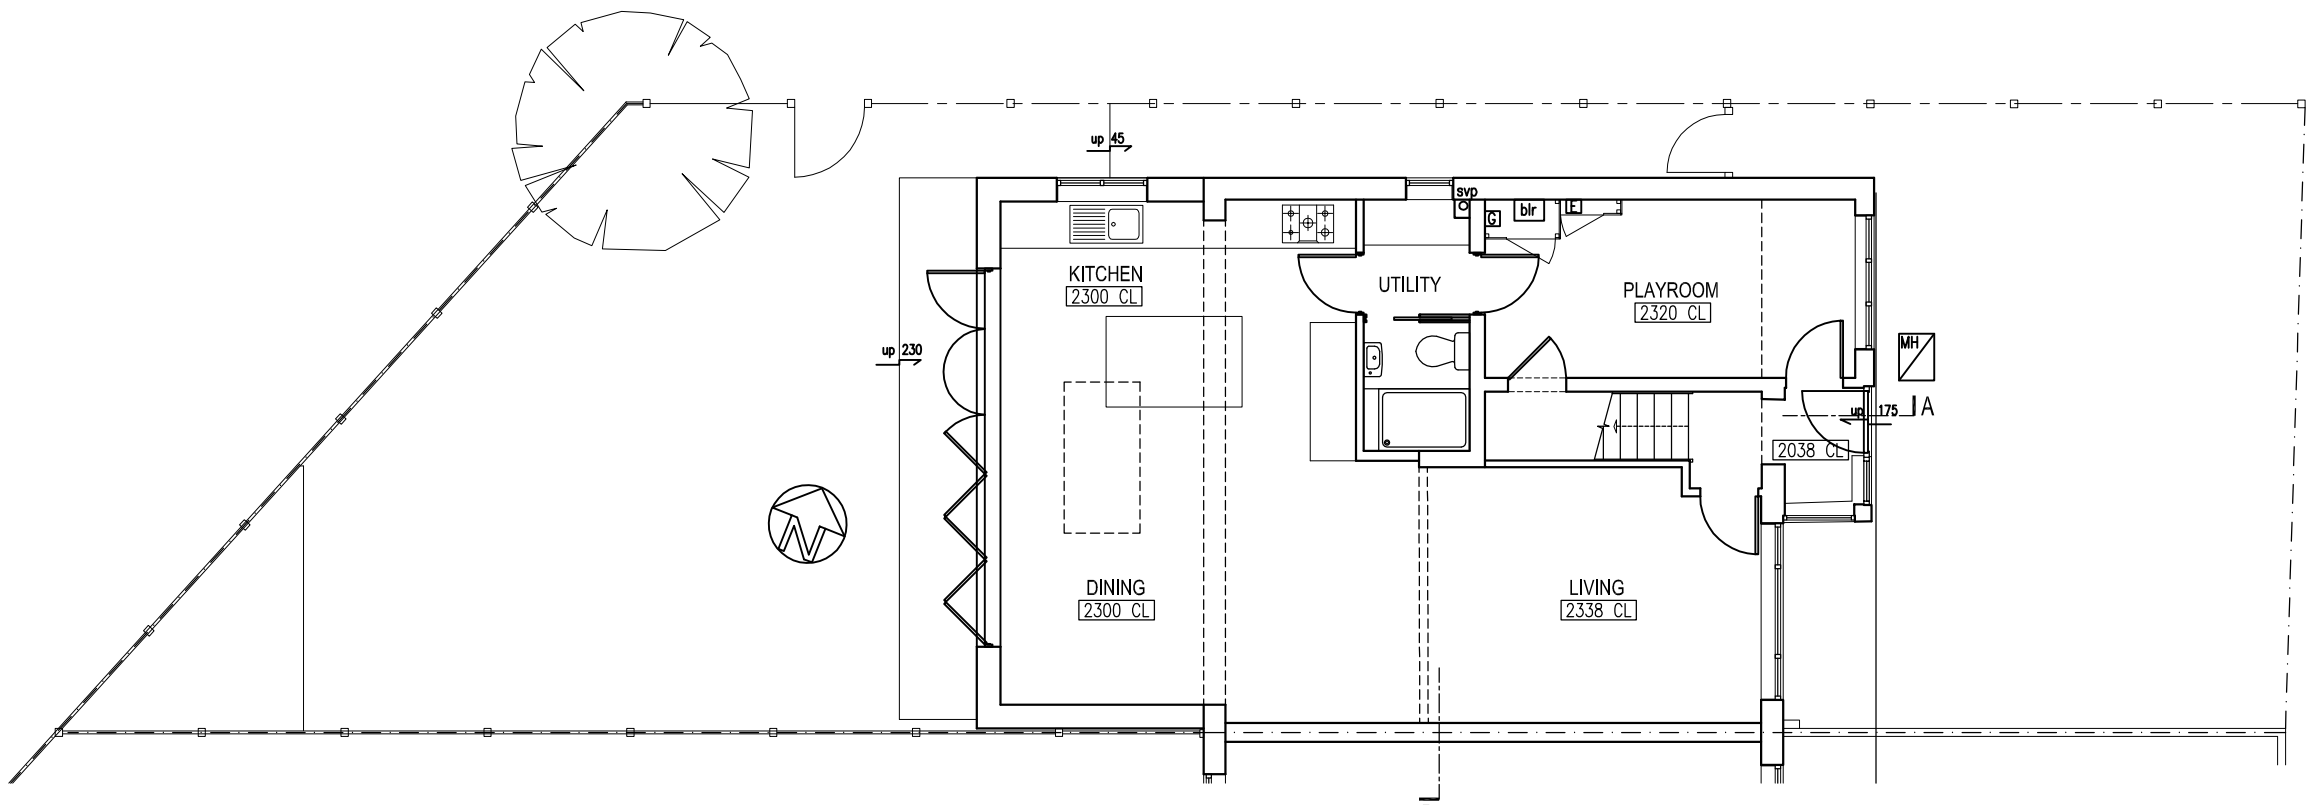

GROUND FLOOR PLAN

B May 29 separation between dormer and rear extension

rev. date

These drawings should be approved by Local Authority Building Control or other appropriate checking Authority prior to commencement of the work.

No dimensions to be scaled from this drawing.
All dimensions to be checked on site.
This drawing is copyright.

client
Brill & Katy Maswela

project
2 Sussex Road
Lancing

drawing
Proposed Plans

scale 1:100@A3 date 14.05.19

drawn BBB

9 Kenton Road
Hove, East Sussex
BN3 4PG
tel: 01273 298217
fax: 01273 298217
e-mail: info@clairehaigharchitects.co.uk

Claire Haigh
Associates Ltd

CH 944 /004 rev. B