
PROPOSED LOFT CONVERSION TO 14 MELROSE PLACE WORTHING

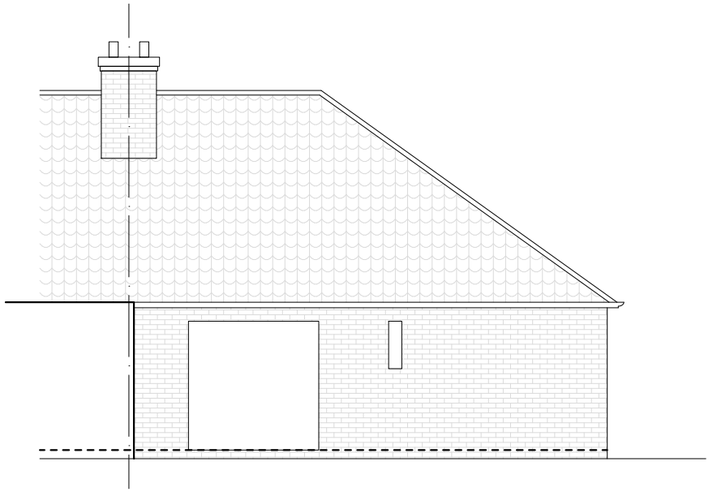

SOUTH ELEVATION


SCALE 1:100

0 1 2 3 4 5 10




EAST ELEVATION

SCALE 1:100

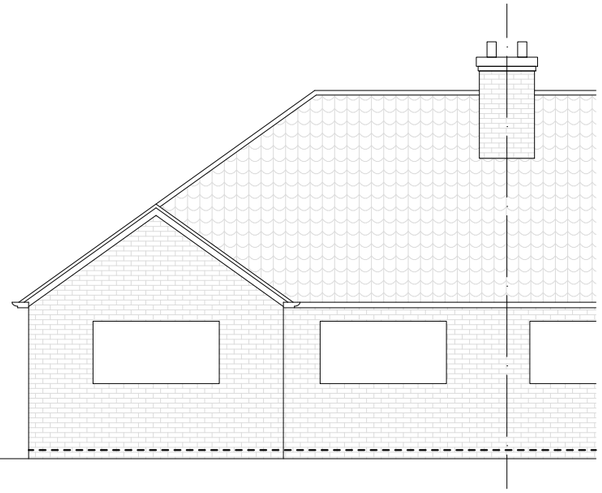

NORTH ELEVATION

SCALE 1:100

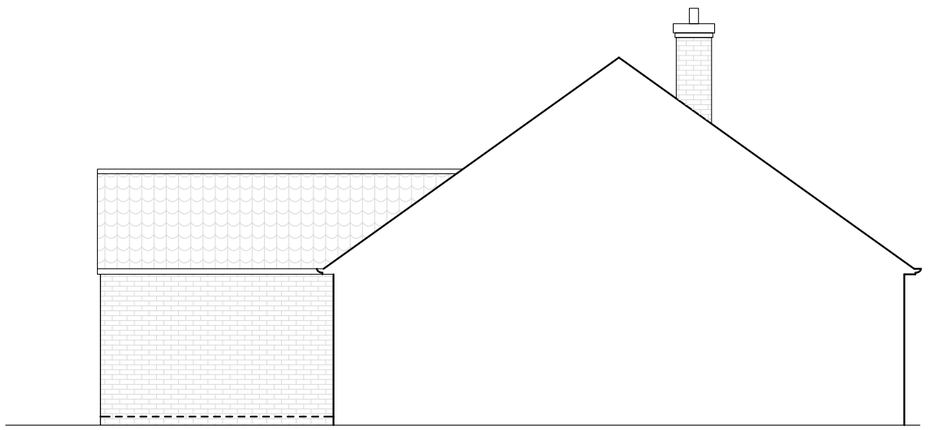

WEST ELEVATION

SCALE 1:100

0 30/04/2025 ORIGINAL ISSUE

EXISTING ELEVATIONS

MR & MRS WHITE
14 MELROSE CLOSE
WORTHING
WEST SUSSEX
BN13 1NY

Valley Architectural Services
33 Hillview Road, Findon Valley, Worthing
West Sussex, BN140BX

DRAWN S.G.L.	Job No. 23067	DRG No. 101	REV 0	DATE APR 2025

SCALE 1:100 @ A3 FOR PLANNING