
©Mesh Architects
This drawing is copyright and must not be reproduced without permission. Do not scale this drawing. Any discrepancies must be reported immediately.
Party Wall issues are the responsibility of the client - please refer to specialist advice or visit www.gov.uk/party-walls-building-works for more information.




1 NORTH ELEVATION - EXISTING
SCALE 1:200
0 20m
scale at 1:200

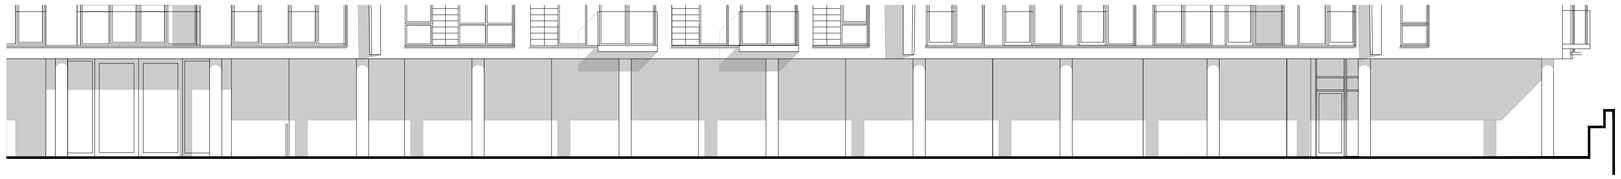

4 NORTH ELEVATION - EXISTING
SCALE 1:100
0 10m
scale at 1:100




2 WEST ELEVATION - EXISTING
SCALE 1:200
0 20m
scale at 1:200

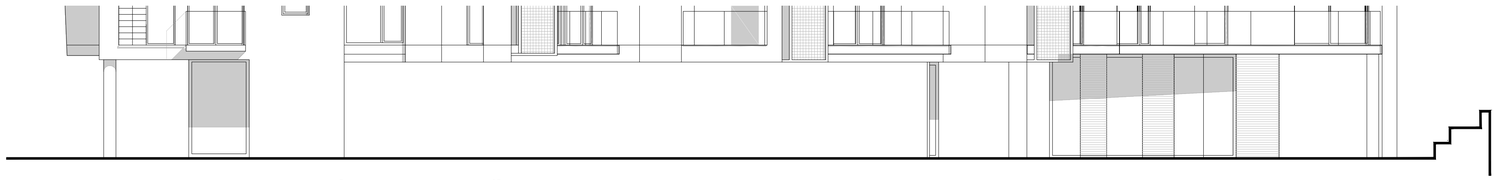


5 WEST ELEVATION - EXISTING
SCALE 1:100
0 10m
scale at 1:100



3 SOUTH ELEVATION - EXISTING
SCALE 1:200
0 20m
scale at 1:200

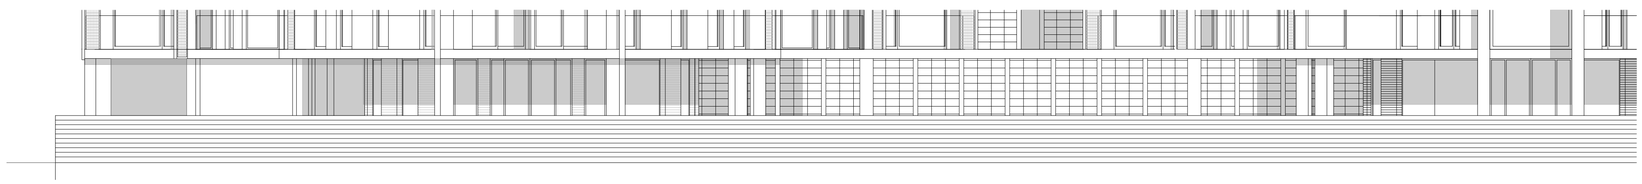

6 SOUTH ELEVATION - EXISTING
SCALE 1:100
0 10m
scale at 1:100

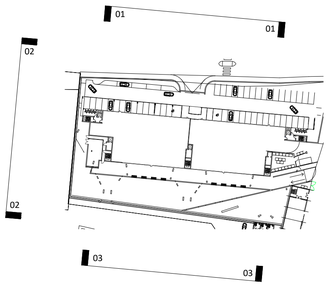

mesh ARCHITECTS
31 Harrogate Road, Chapel Allerton, Leeds,
LS7 3PD
www.mesharchitects.co.uk

Rev. Description. Initial. Date.

Client
ATF

Project
Shoreham by Sea
79 to 81 Brighton Road
Shoreham by Sea
BN43 6RF

Drawing Title
Existing
Elevations

Scale @ size
1:200 and 1:100@A1

Job No. 132
Dwg No. (PL)05
Revision

Date Apr 2019
Status Information
Drawn RP
Checked MMC