
©Mesh Architects
This drawing is copyright and must not be reproduced without permission. Do not scale this drawing. Any discrepancies must be reported immediately.
Party Wall issues are the responsibility of the client - please refer to specialist advice or visit www.gov.uk/party-walls-building-works for more information.

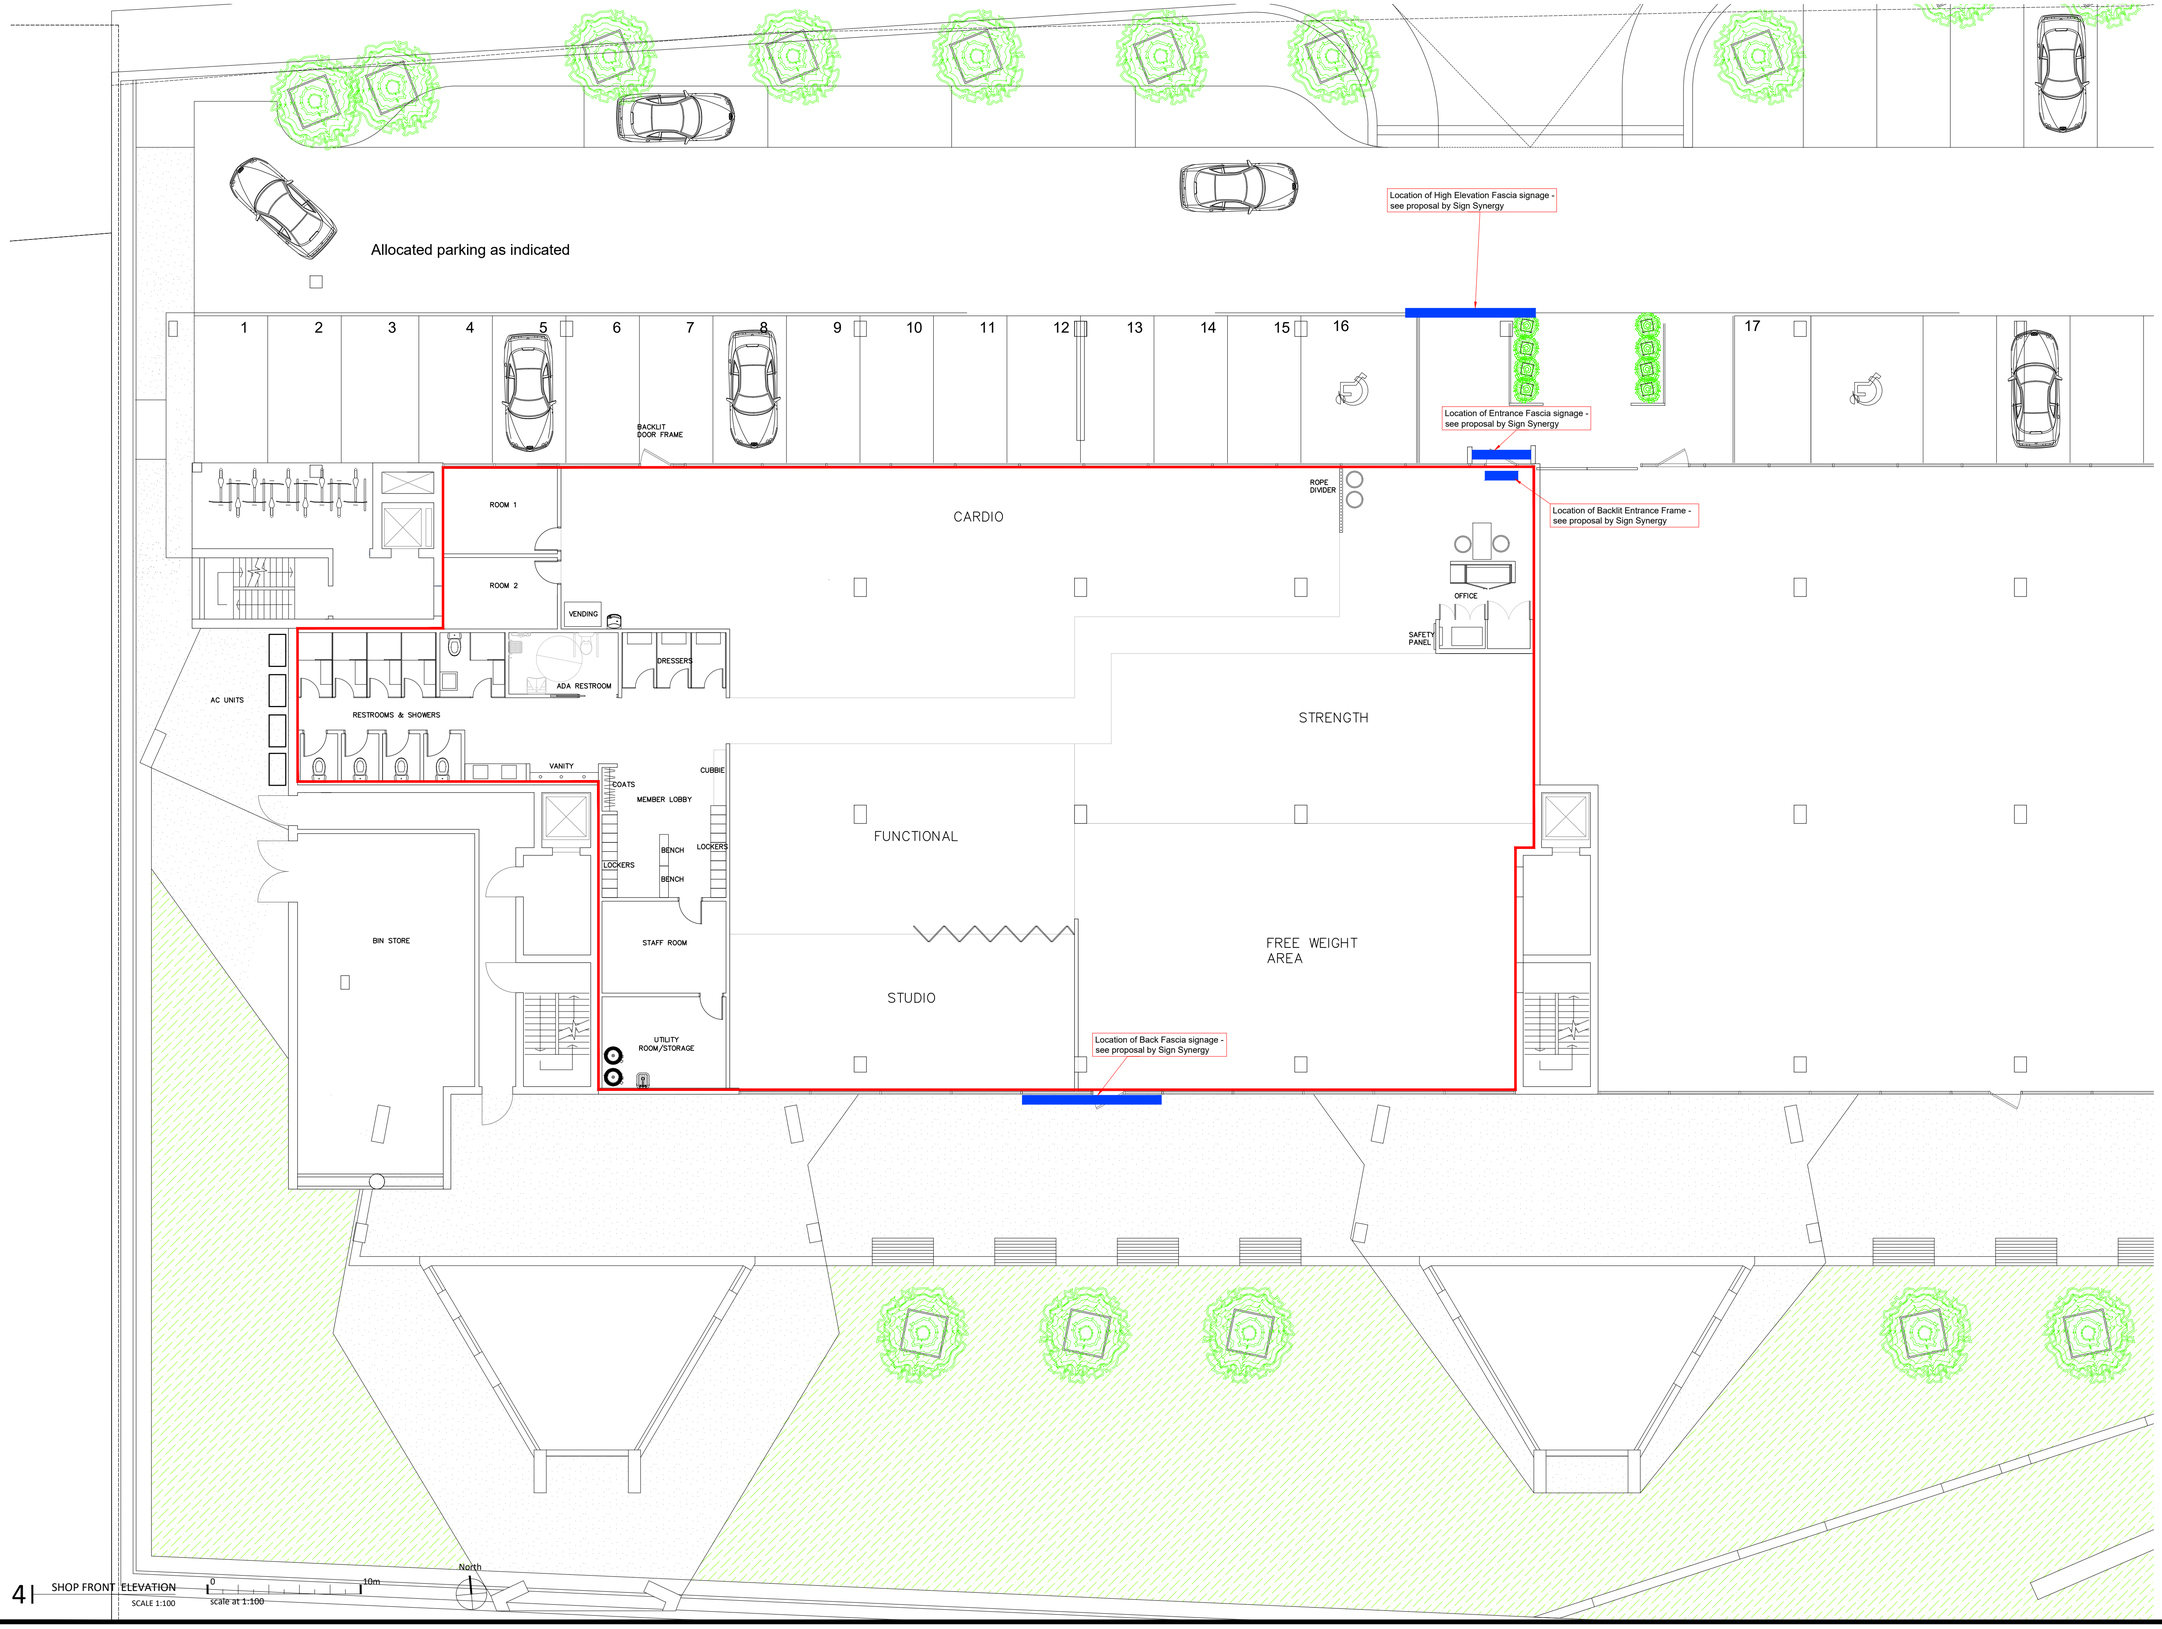

4 | SHOP FRONT ELEVATION
SCALE 1:100

Rev.	Description.	Initial.	Date.
A	Signage locations added Additional parking bay added showing a total of 17	RP	01/05/19

mesh ARCHITECTS
31 Harrogate Road, Chapel Allerton, Leeds, LS7 3PD
www.mesharchitects.co.uk

Client
ATF

Project
Shoreham by Sea
79 to 81 Brighton Road
Shoreham by Sea
BN43 6RF

Drawing Title
Proposed Ground Floor Plan

Scale @ size
1:200@A1

Job No. 132
Dwg No. (PL)06
Revision A

Date Apr 2019
Status Information
Drawn RP
Checked MMC