

PROPOSED SITE CROSS SECTION

Scale 1:100

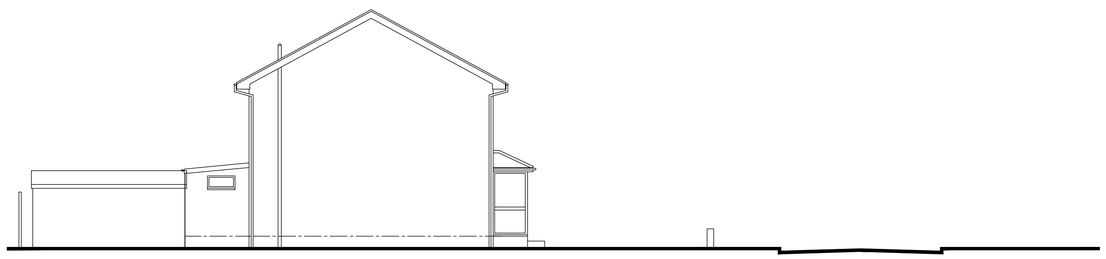

EXISTING SITE CROSS SECTION

Scale 1:100

0m 5m 10m

Scale Bar – 1:100

No dimensions to be scaled from drawing except for planning purposes.

The contractor should check all dimensions on site.

It is the contractors responsibility to ensure compliance with Building Regulations.

C.D.M. Regs. 2015. The Client is advised of his responsibilities to appoint a Planning Supervisor under these Regs. All works to comply with the C.D.M. Regs. 2015.

The Party Wall Act. 1996 The property owner is advised of the requirements of the Act, & the requirement to serve a Party Wall Notice on any adjoining owners as required under the act.

REVISIONS:

.

ADCS
Architectural Design
Computer Services

30 Foxley Lane
Worthing
West Sussex
BN13 3AD
Tel: 01903 260701
E-mail:
adcs@sky.com

Client

MR FIELD

Project

PROPOSED SIDE EXTENSION
68 INGLESIDE CRESCENT
LANCING,
WEST SUSSEX BN15 8EW

Drawing

EXISTING & PROPOSED
SITE CROSS SECTIONS

Scale	Date	Drawn
1:50 & 1:100 @ A1	28.01.20	TP

Drawing No. | Revision

1298/P012