
Phillip Edge

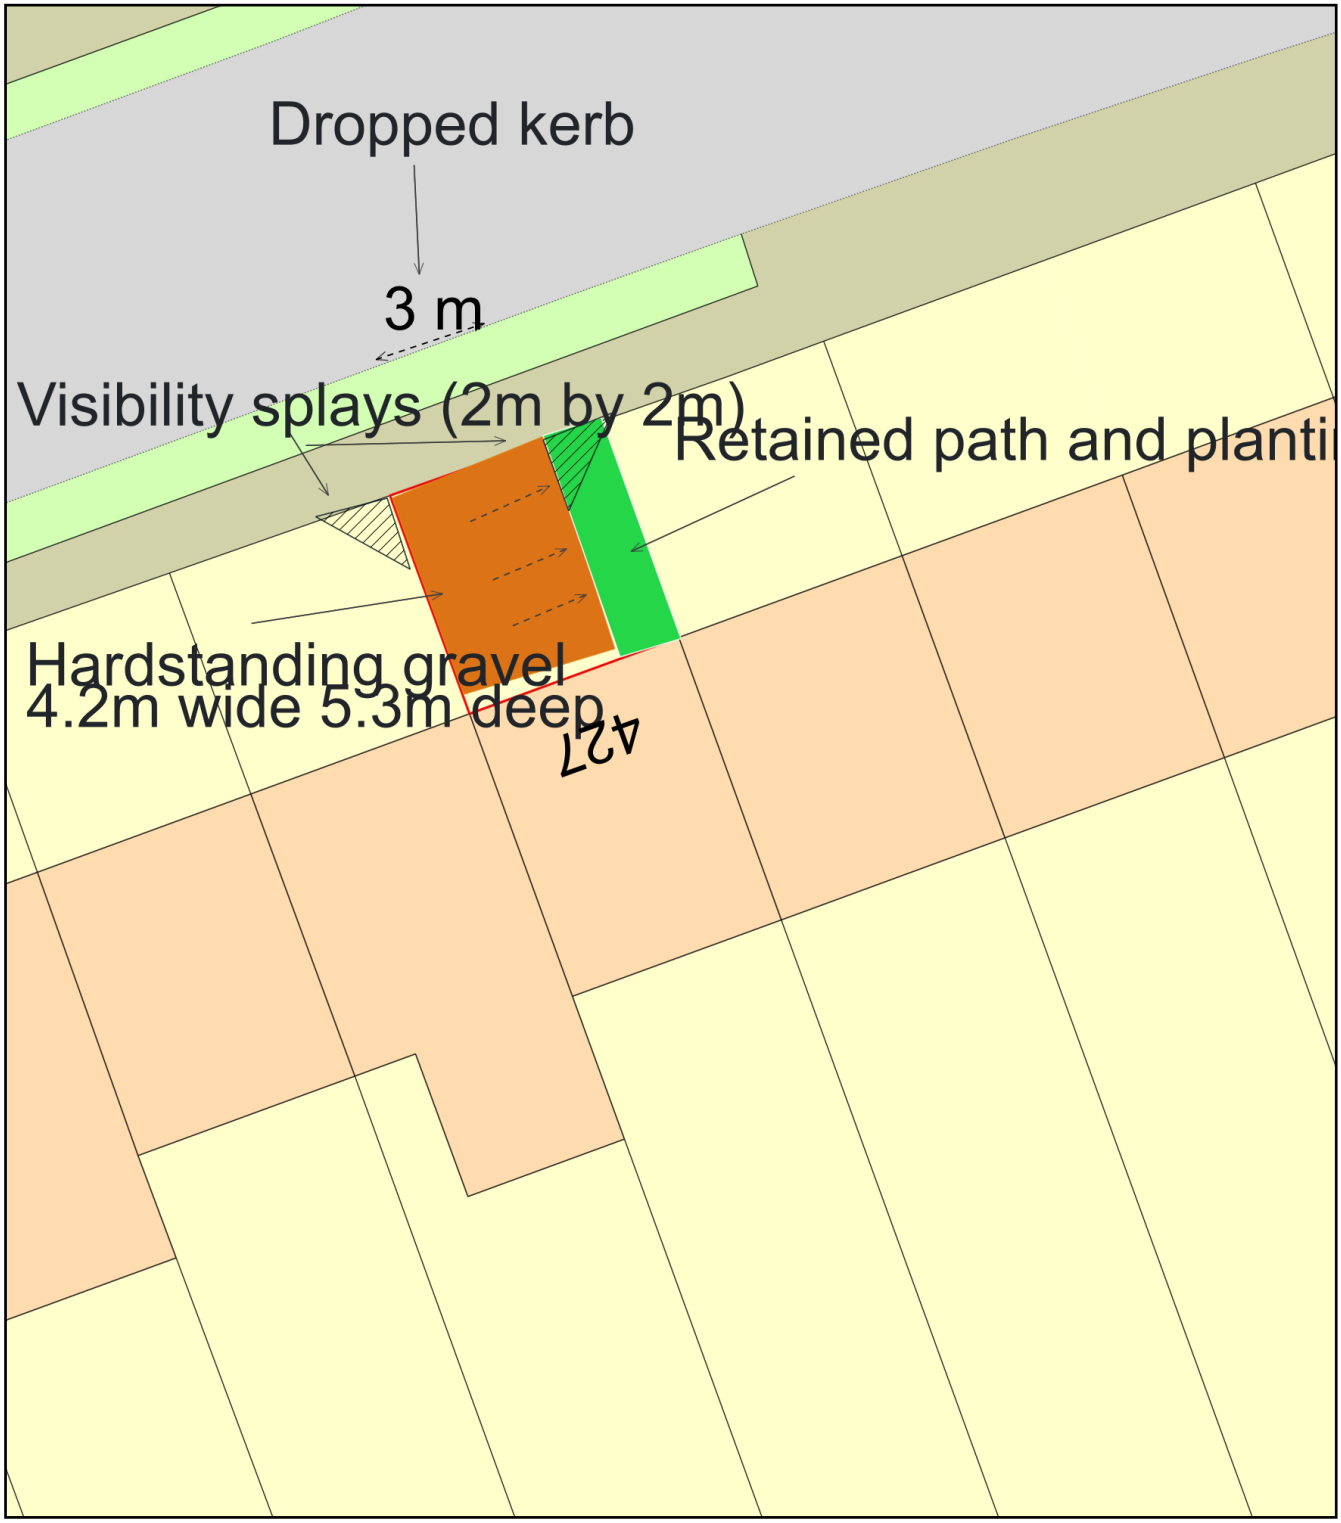

0 10
Metres

N

ReQuestaPlan

Plan Produced for: 427 Upper Shoreham Road

Date Produced: 07 Jan 2024

Plan Reference Number: TQRQM24007193224771

Scale: 1:200 @ A4

© Crown copyright and database rights 2023 OS 100042766