Demolition of the existing bungalow and construction of a residential dwelling house
12 The Meadway, Shoreham by Sea, BN43 5RP

February 2022
Drawing no:JB 451/ planning 06B

Revision B: External rear staircase and balcony omitted, reduction in height by 500mm
omission of 2nd floor study and internal alterations



PROPOSED REAR ELEVATION 1:100

elevation 02 (facing north)

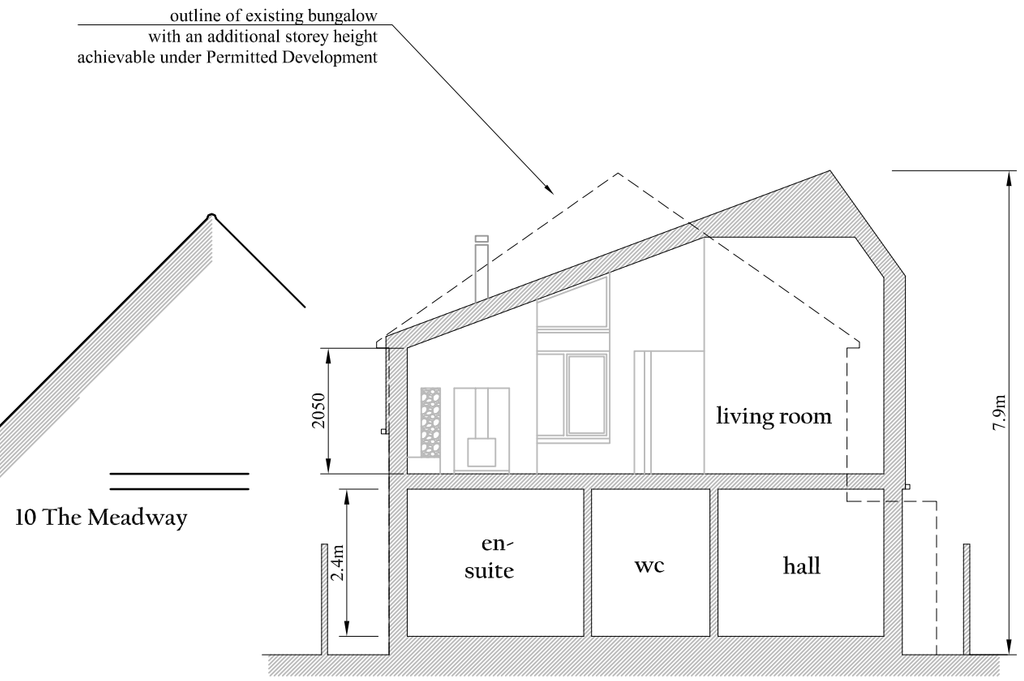

SECTION Y - Y 1:100

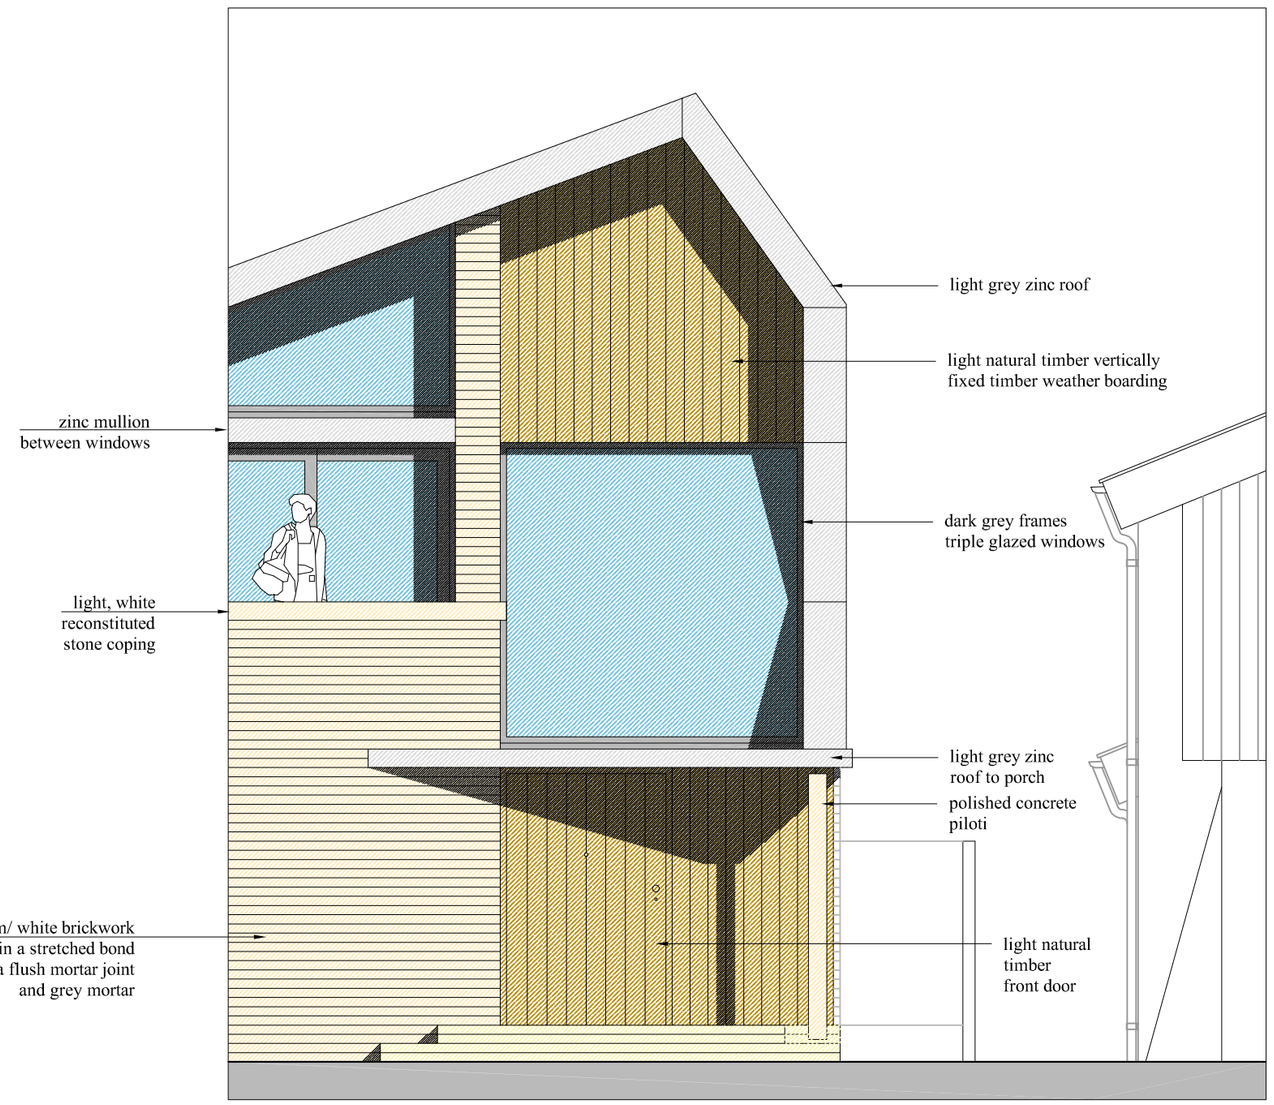

MATERIALS (PART FRONT ELEVATION) 1:50

0 1 2 3 4 5

SCALE BAR 1:50

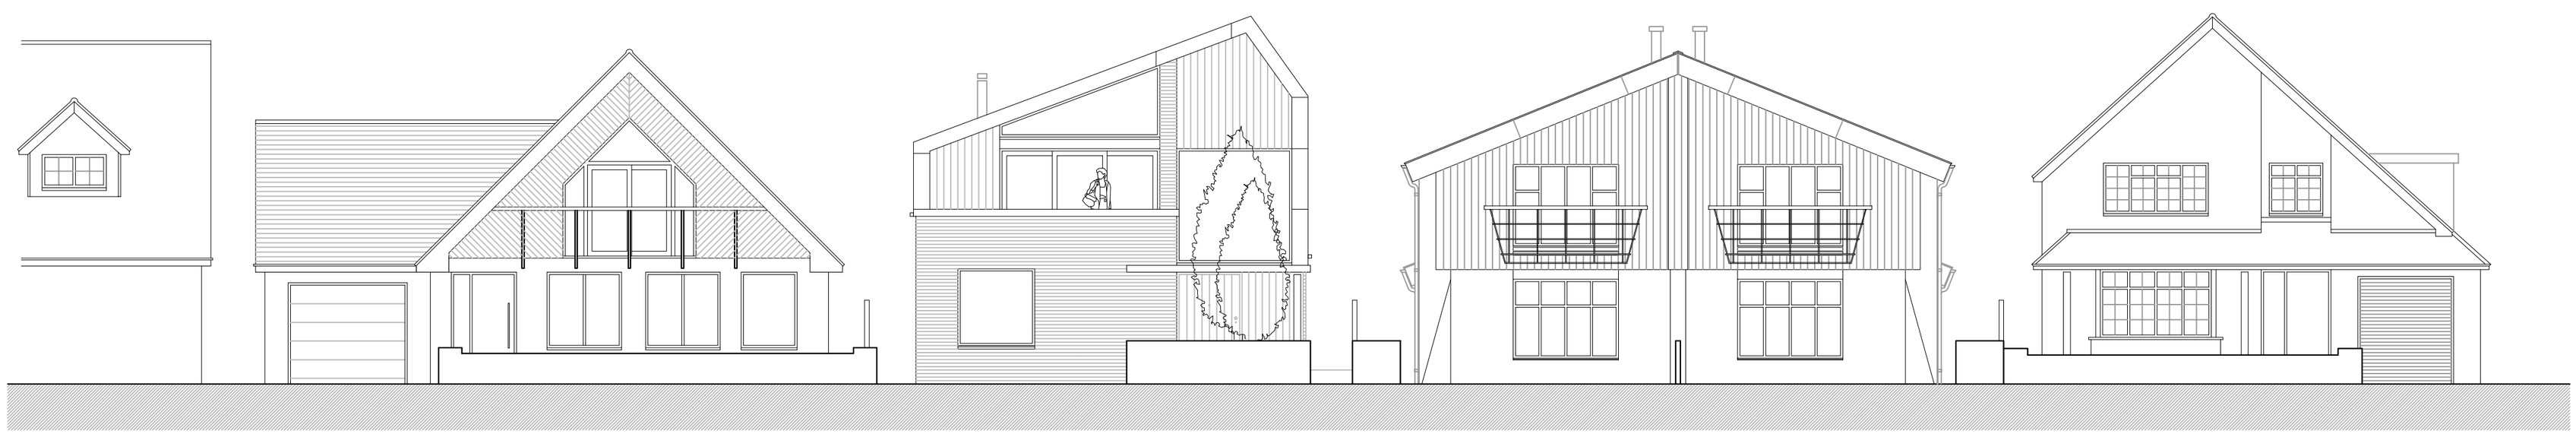

PROPOSED CONTEXT ELEVATION (FACING THE MEADWAY) 1:100

elevation 01 (facing south)

0 2 4 6 8 10

SCALE BAR 1:100

JAMES BRECKELL : ARCHITECT : ARB : RIBA
89 Old Fort Road, Shoreham by Sea, BN43 5HA, Tel 07733 268 297, Email: james@breckell.co.uk