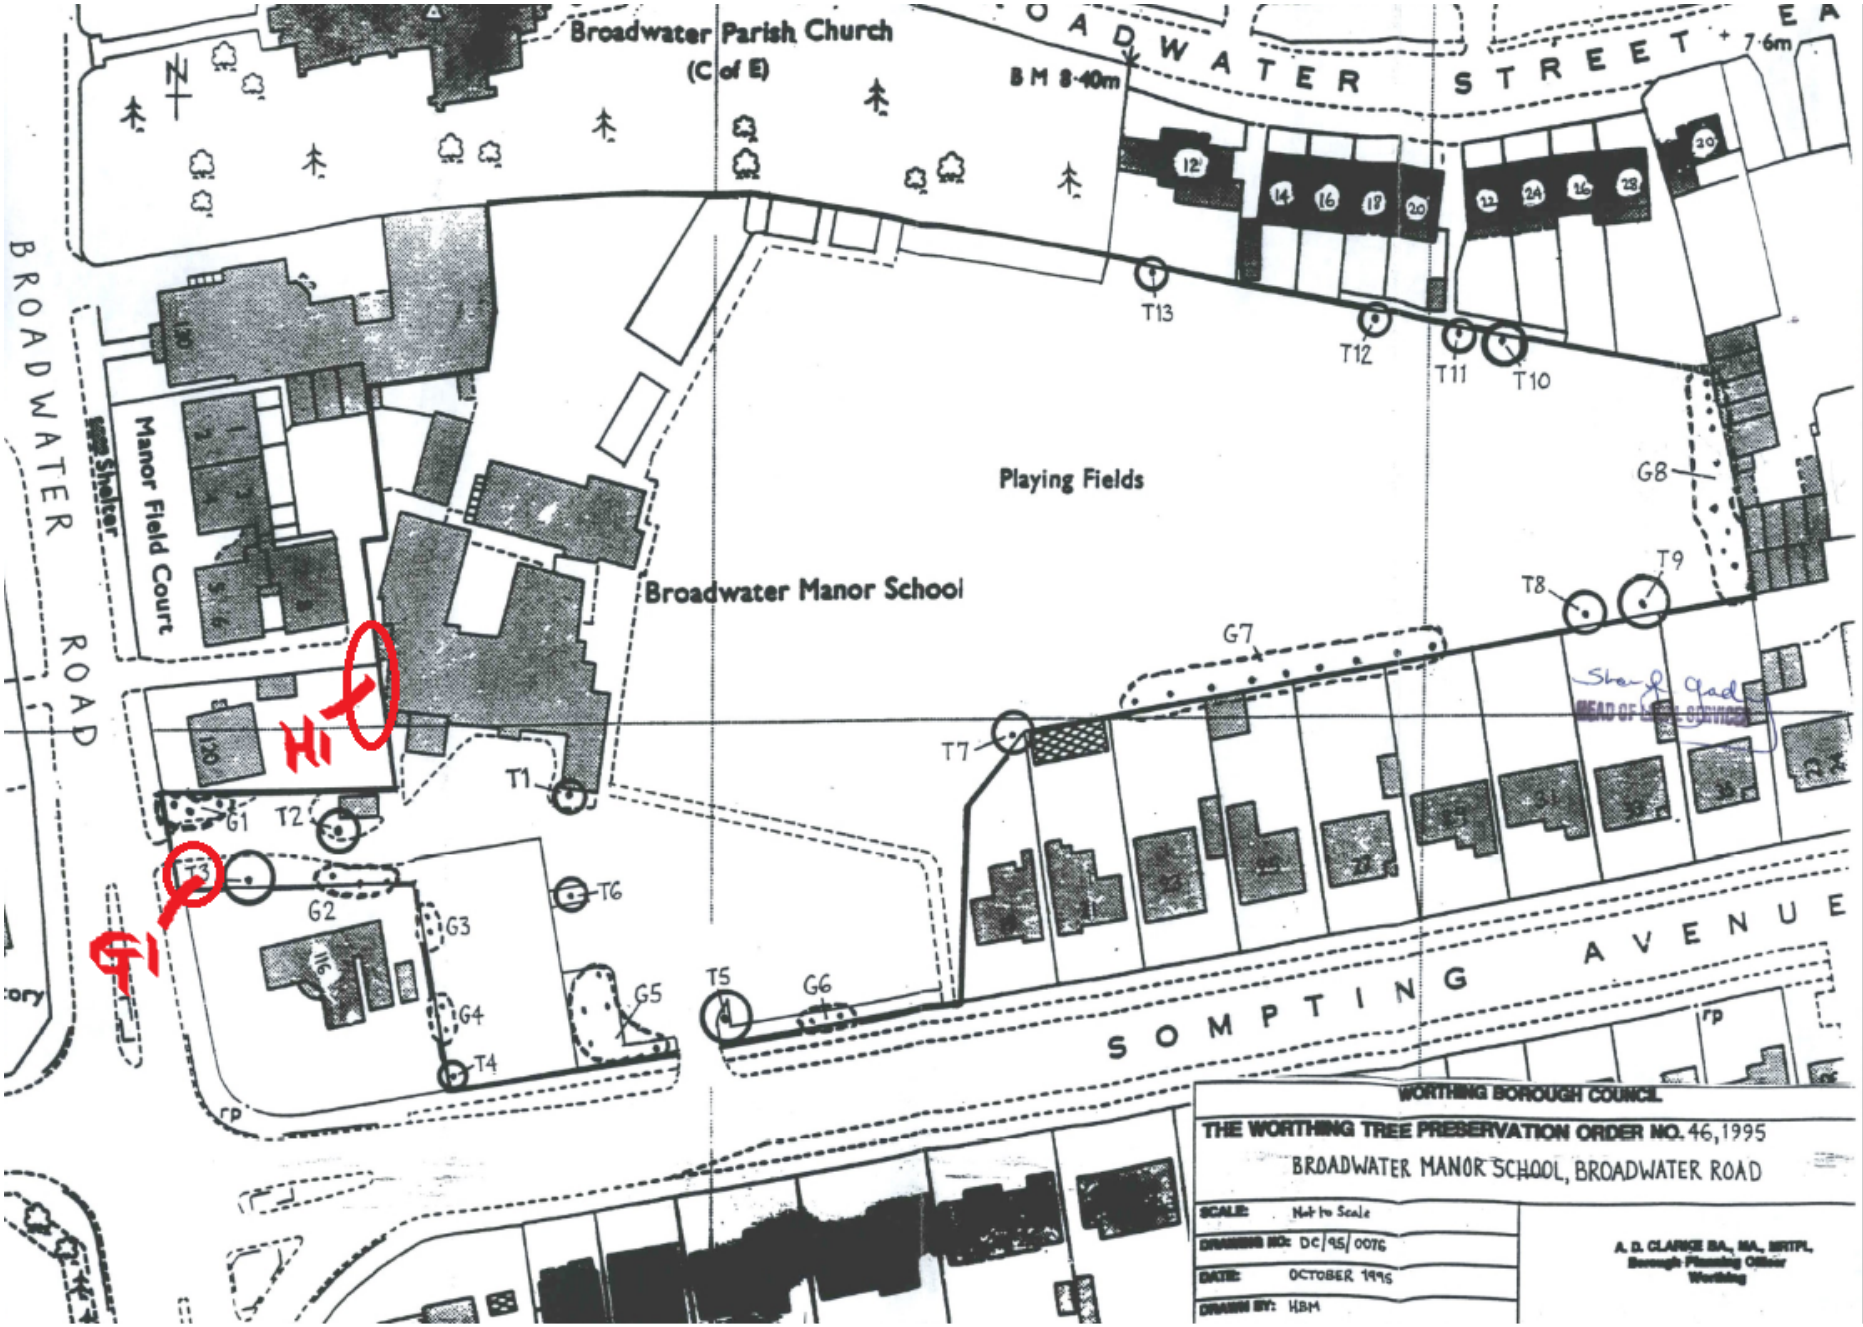
Broadwater Parish Church
(C of E)
BM 8·40m
BROADWATER STREET
7·6m
BROADWATER ROAD
Manor Field Court
Bus Shelter
Playing Fields
Broadwater Manor School
SOMPTING AVENUE
T1
T2
T3
T4
T5
T6
T7
T8
T9
T10
T11
T12
T13
G1
G2
G3
G4
G5
G6
G7
G8
H1
H2
H3
WORTHING BOROUGH COUNCIL
THE WORTHING TREE PRESERVATION ORDER NO. 46, 1995
BROADWATER MANOR SCHOOL, BROADWATER ROAD
SCALE: Not to Scale
DRAWING NO: DC/95/0076
DATE: OCTOBER 1995
DRAWN BY: HBM
A. D. CLARKE BA., MA., MRTPI.
Borough Planning Officer
Worthing