NOTES:

1. All dimensions are in mm and must be checked on site.
2. Drawings are to be read in conjunction with accompanying documents.
3. Any errors or inaccuracies should be brought to the attention of Jessey Mason.

ADDITIONAL

PLANNING SERVICES
PLAN NO. 1304/15
DATE VALID 26 OCT 2015

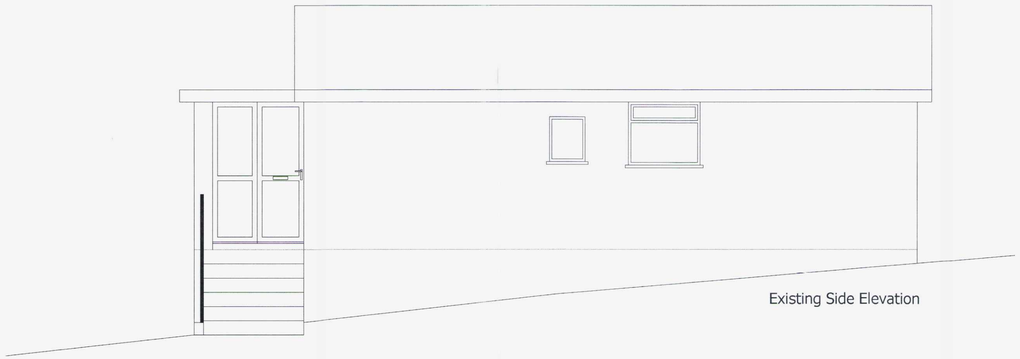

Existing Side Elevation

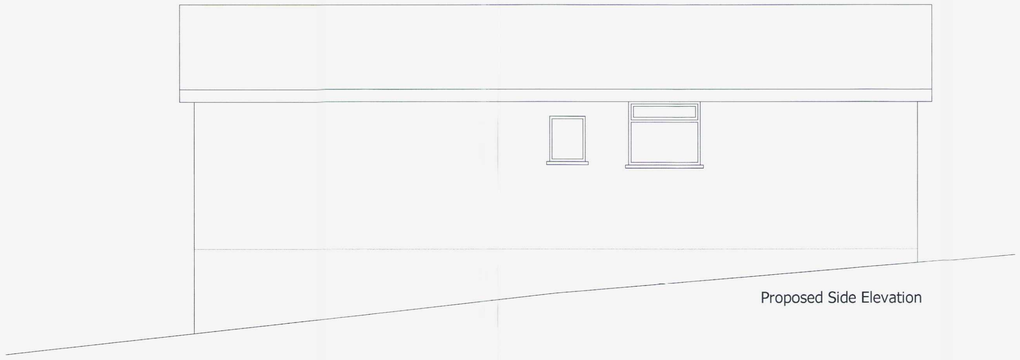

Proposed Side Elevation

m 1m 5m 10m

Scale Indicated in the Title Block

Address:	42 Slonk Hill Road Shoreham By Sea West Sussex BN43 6HY			Client: Mr P Crsby	
Drawing Title:	Side Elevation			Drawing Ref.: ap/10/SlonkHillRd42	
JESSEY MASON	Planning Applications Building Regulation Drawings Design Consultants Party Wall Surveyors Building Surveys/ Homebuyers Survey			Project Management Disabled Access Auditing Building Defect Analysis CDM Expert Witness	RICS
Contact Details:	Telephone: 01903 877724			Email: alex@jesseymason.co.uk	
Contact Address:	Unit 3, Tungsten Building, George Street, Portslade, BRIGHTON, BN41 1RA				
Scale: 1:50	Paper: A2	Date: 24/08/2015	Revision No:	Checked By:	Direction: