All dimensions must be checked on site.

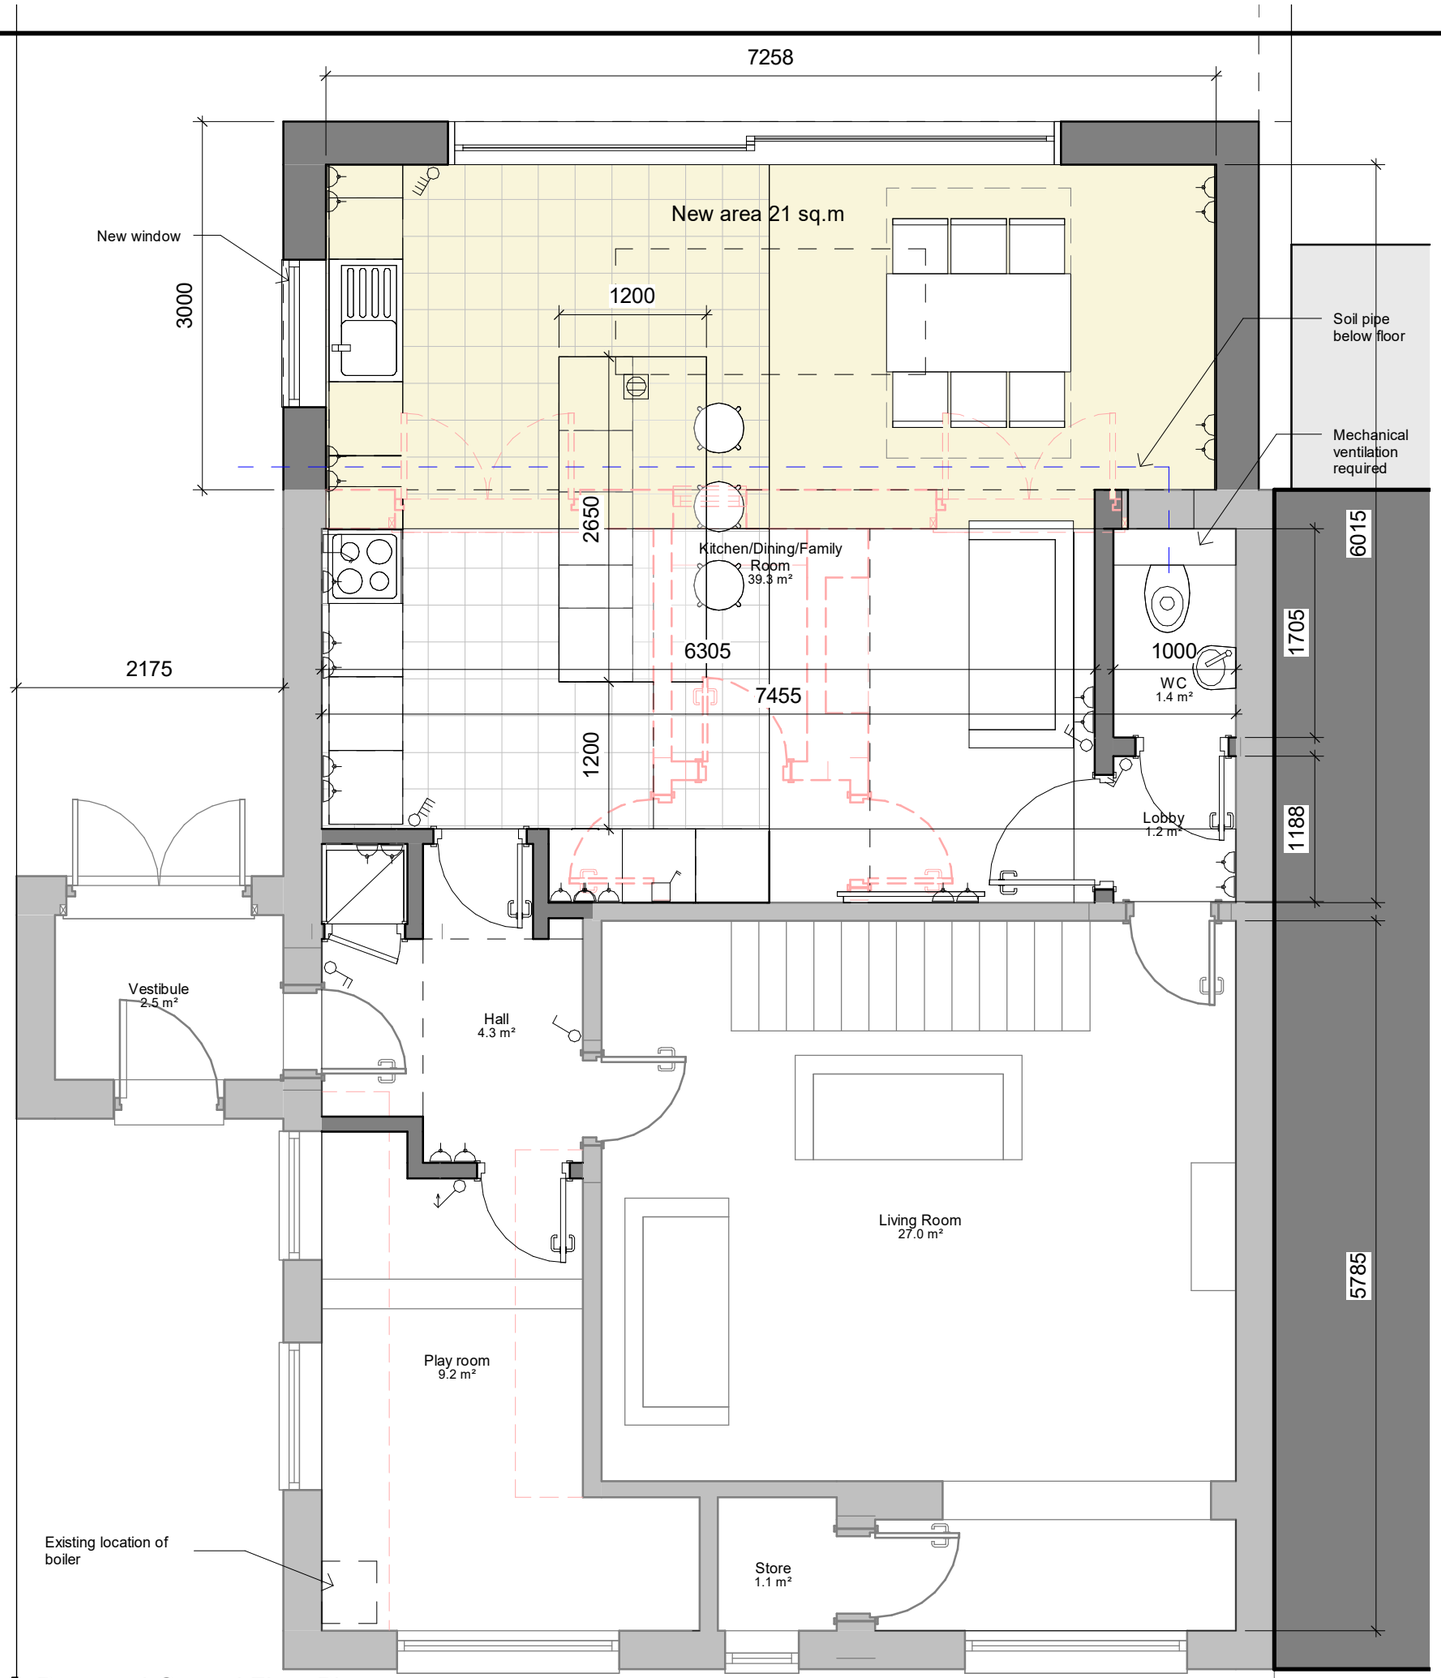

01 Proposed Ground Floor Plan
1 : 50

0 0.5m 1m 2m

N

Client: Private Client	Project: 8 Marlinspike Extension
Drawing Title: Proposed Ground Floor Plan	
Drawing Number (Project - Originator - Zone - Level - Type - Role - Number): EMS-GSP-ZZ-00-M2-A-20002	
Purpose of issue: Planning	Status: S0 / Revision: P1
Scale at A3: 1 : 50 / Date: 07.03.21 / Drawn: / Checked:	