

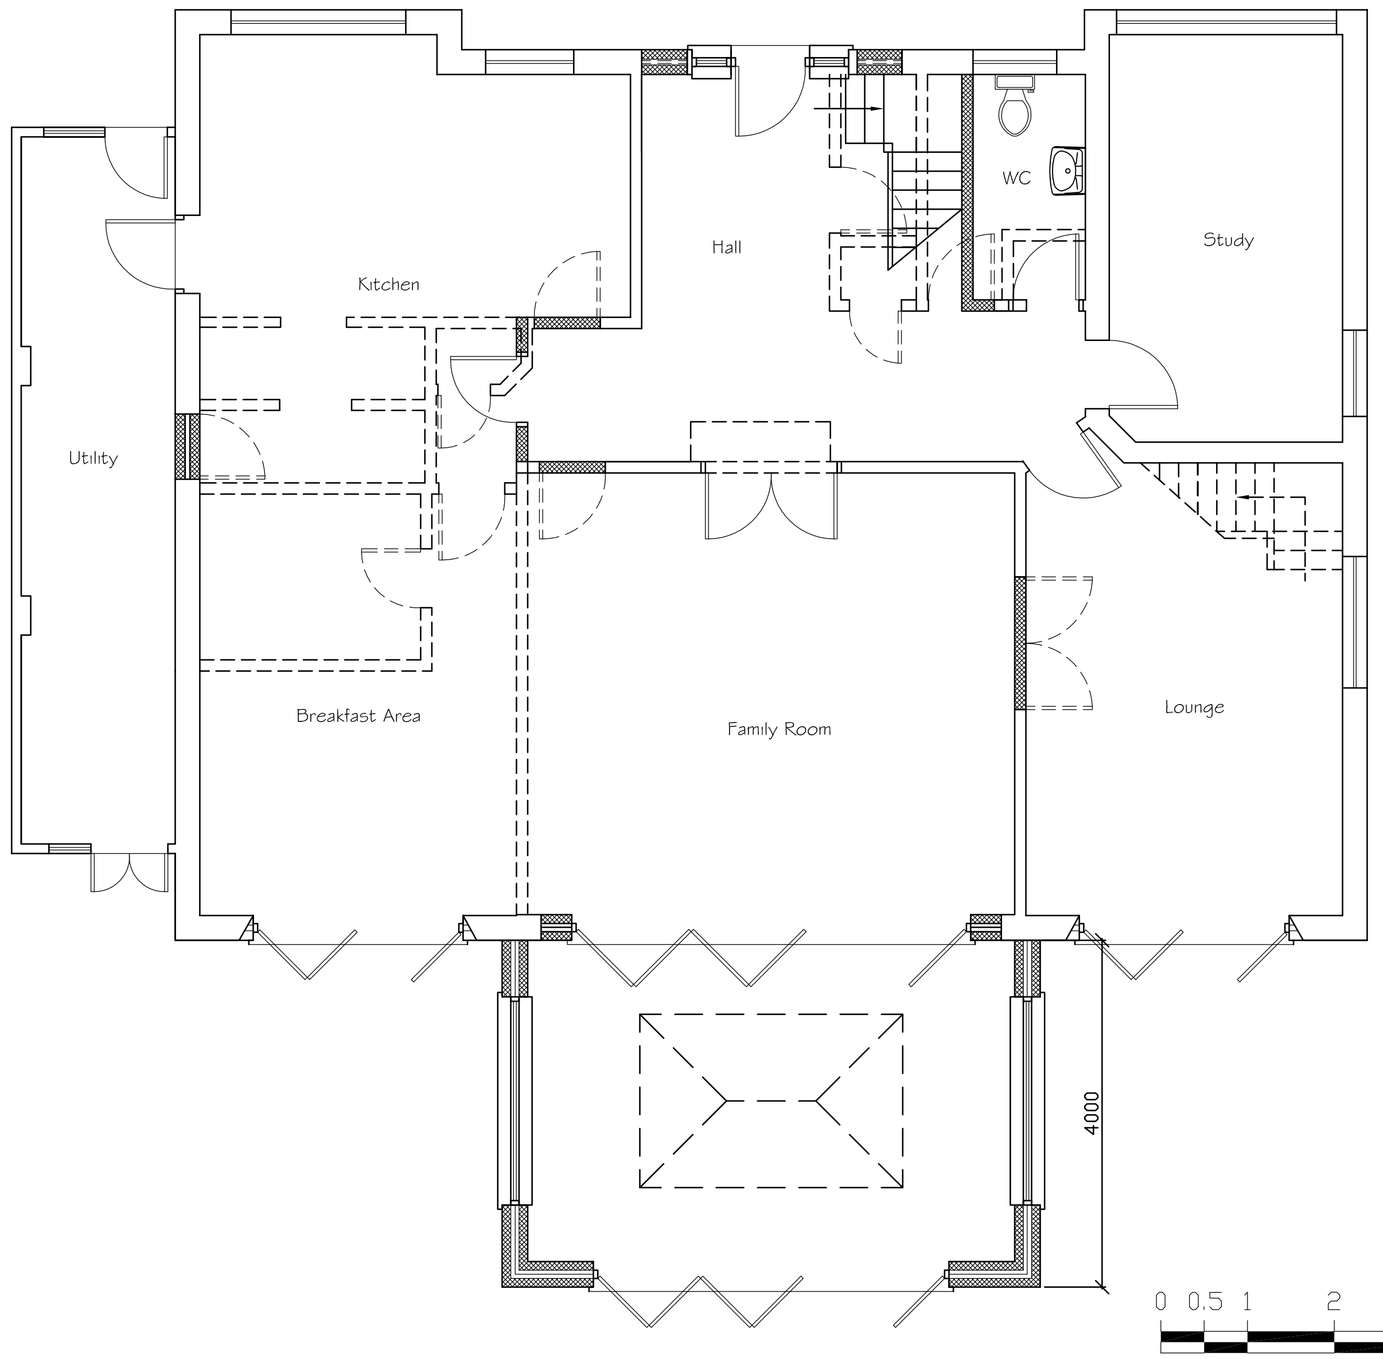



Proposed Ground Floor Plan

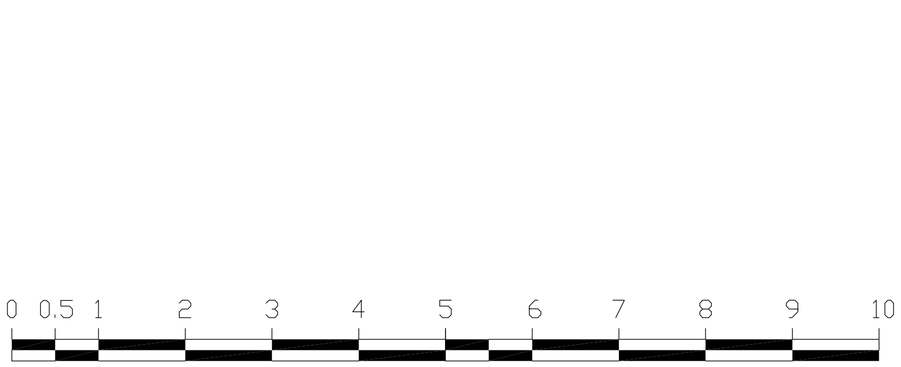


SCALE 1:50

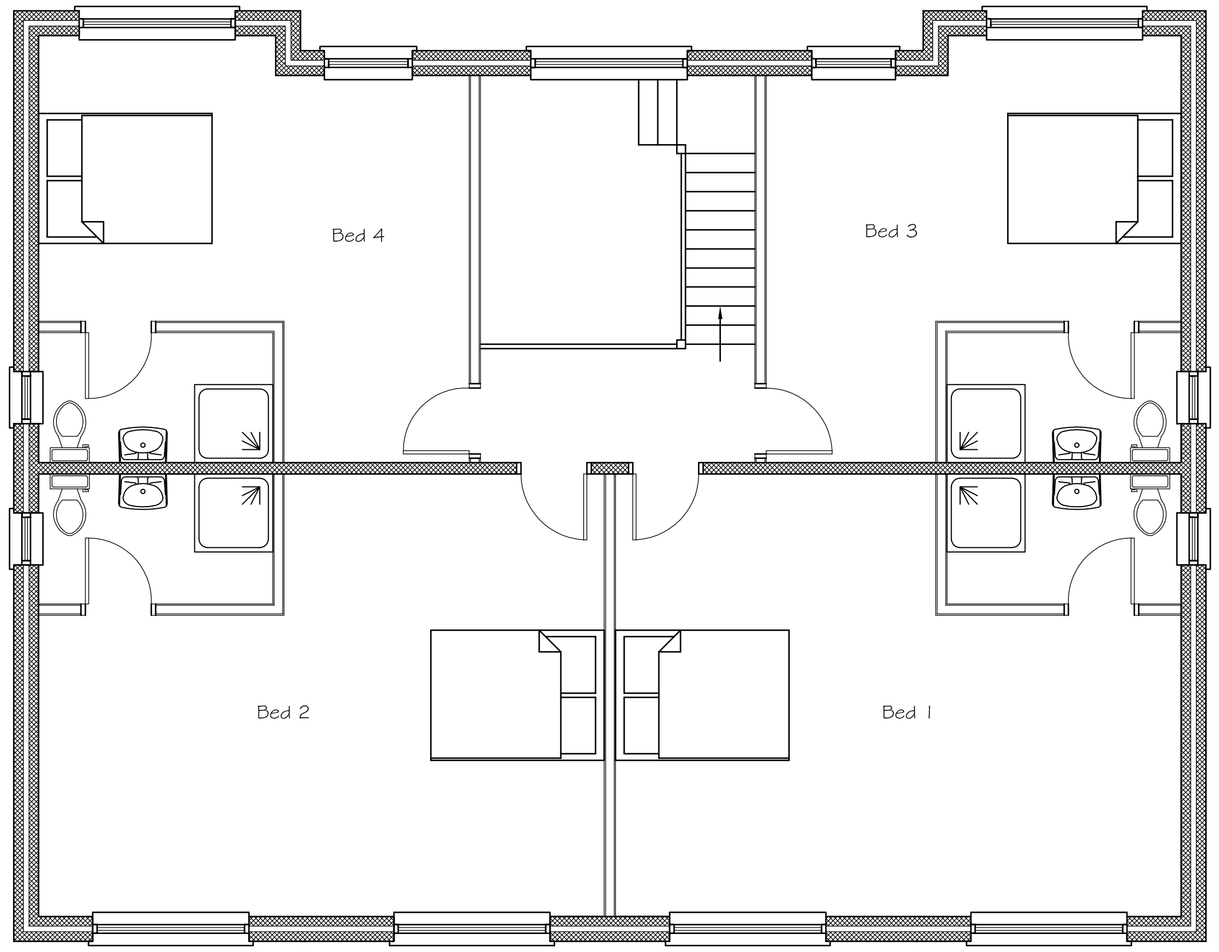


Proposed First Floor Plan

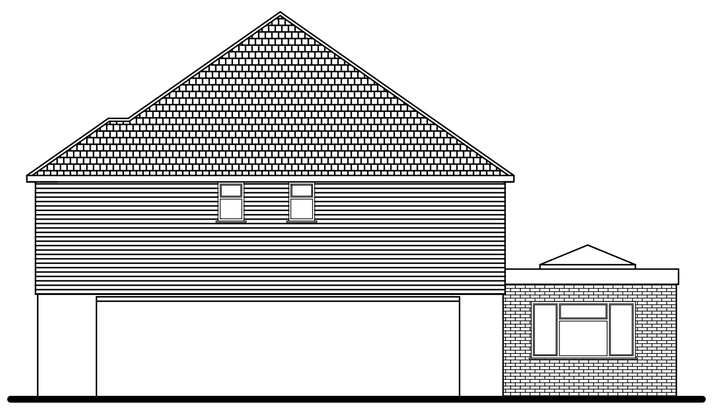


Proposed Side (North-Est) Elevation

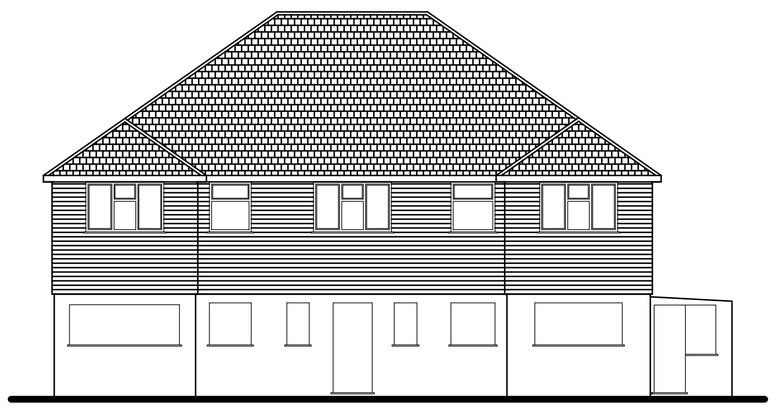

Proposed Front (South-East) Elevation

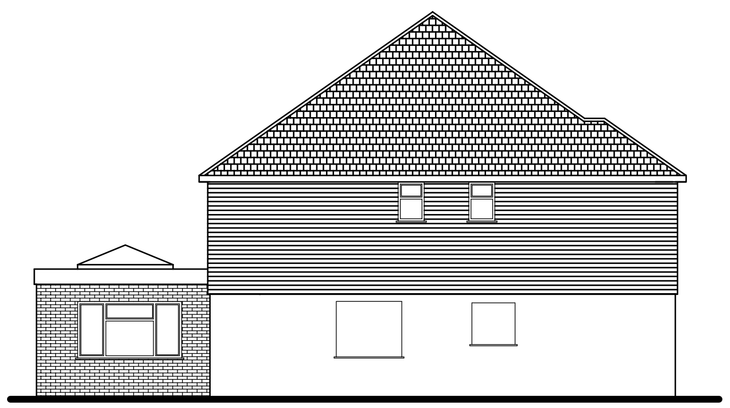

Proposed Side (South-West) Elevation

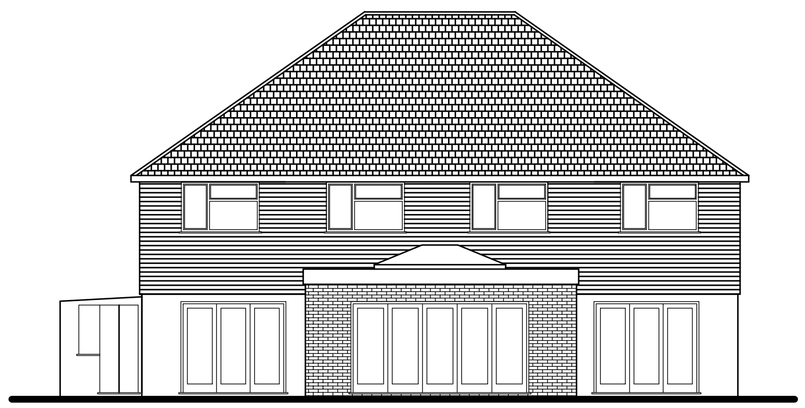

Proposed Rear (North-West) Elevation



SCALE 1:100

Tony Rogers
Building Consultants
Address: 40 Dawn Crescent, Upper Beeding
West Sussex, BN44 3WH
Telephone: 01903 815225 Fax: 01903 815225

Rev.	Date:	Revision Description:

Client: Mr & Mrs P Hudson

Address: Shearings
The Street, Shoreham
West Sussex
BN43 5NJ

Project: Proposed first floor extension

Scale: 1:50 1:100
Paper Size A1

Date: July 2016

Drawing No: 16/1154/02

Drawn By: AWR

Revision: