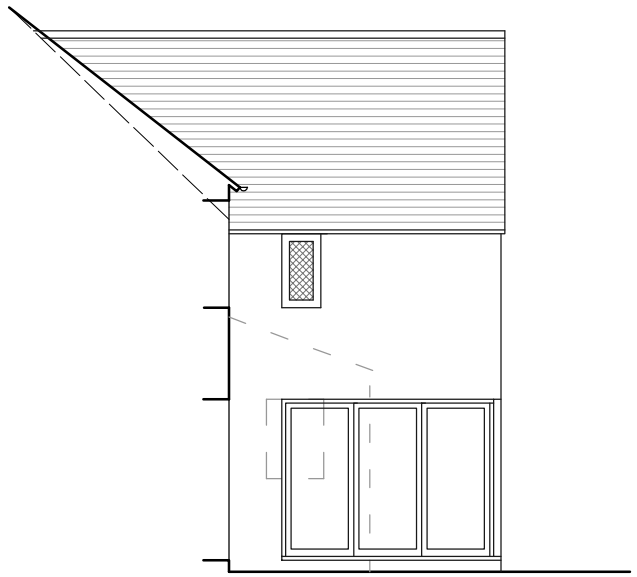

Side (north - east) Elevation @ 1:100

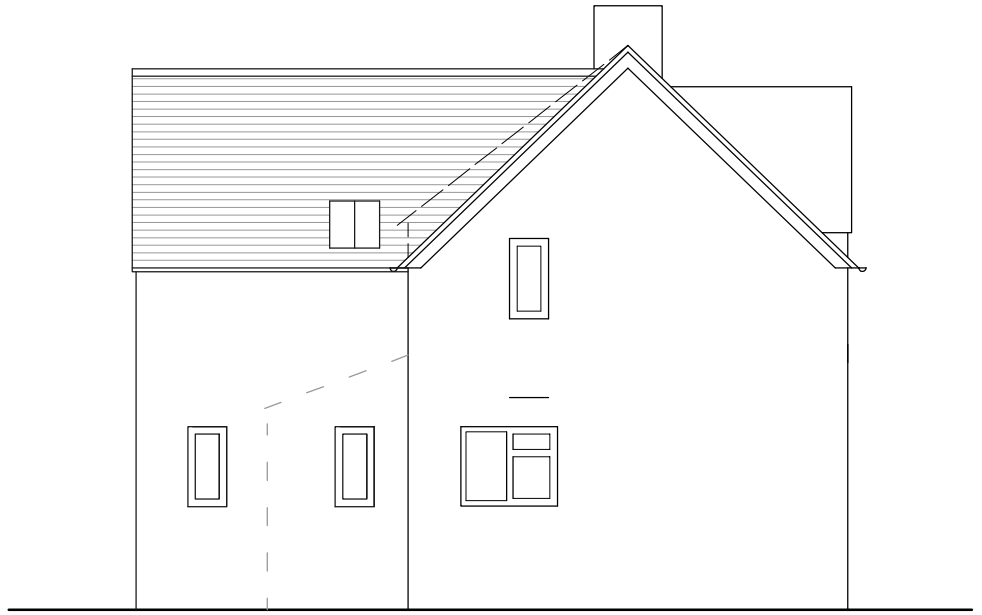

Side (south - west)Elevation/Section @ 1:100



Rear (north - west) Elevation @ 1:100

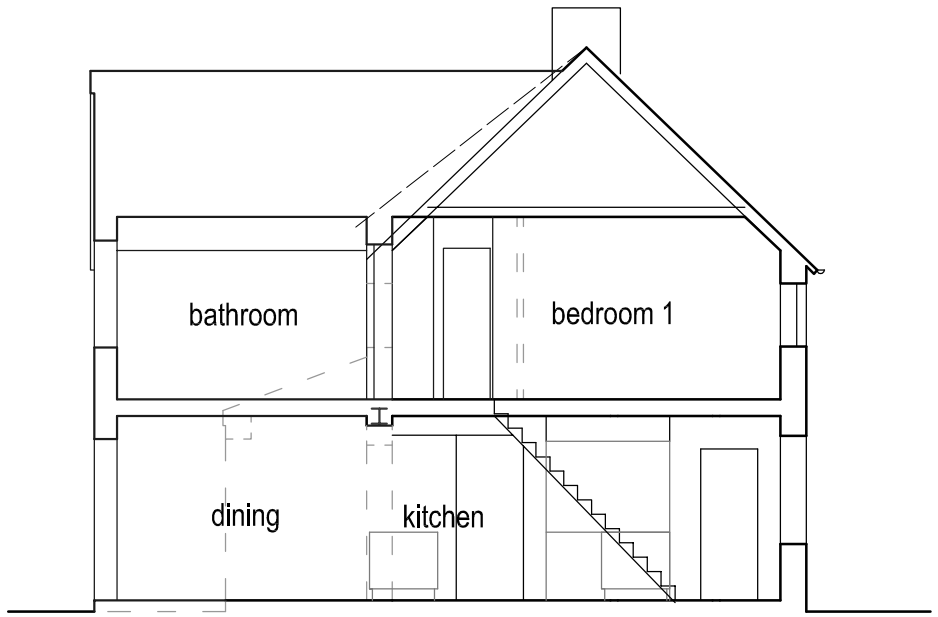

Section @ 1:100

0 1 2 3 5m 10m

Scale 1:100

Rev	Description	Date
B	Elevations re-titled	28.01.20
A	Amendments for client	30.09.19

Job Reference
Two Storey Extension
45 Corbyn Crescent
Shoreham

Client
Mr Cool

Drawing Title
Proposed Elevations

Drawing No Rev
ADC1224/03 B

Date	Scale	Dwg Size	Plot Style	Drawn	Checked
10.09.19	1:100	A3	ADCgreyscale	AD	AD

All dimensions to be checked on site ~~and do not scale from this drawing~~. This drawing should be approved by Local Authority Building Control or other appropriate checking authority prior to commencement of work. This drawing should not be reproduced without the prior consent of the author.

ADC Alistair Dodd Consulting
Architectural Services
72a Beaconsfield Road . Brighton . East Sussex . BN1 6DD
Tel: 01273 669466
Email: info@adcbrighton.co.uk
WWw.adcbrighton.com