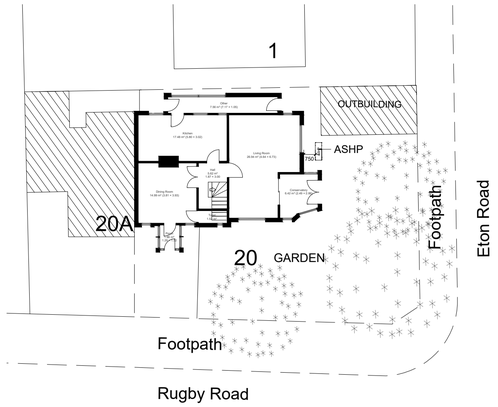

1 A101 SITE PLAN (EXISTING & PROPOSED)
SCALE: 1:200

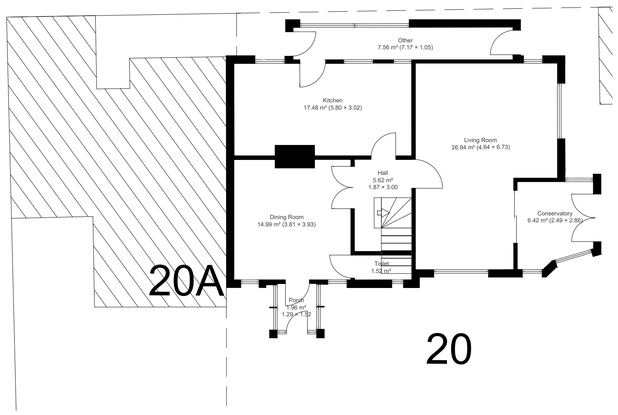

2 A101 EXISTING GROUND FLOOR PLAN
SCALE: 1:100



3 A101 EXISTING SIDE (EAST) ELEVATION
SCALE: 1:100



4 A101 EXISTING REAR (NORTH) ELEVATION
SCALE: 1:100

Aira Outdoor Unit 12kW (HPO-AW-12-400V-1.0)

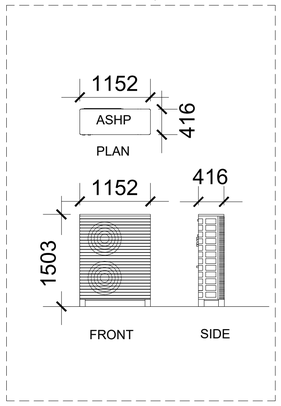

5 A101 PROPOSED ASHP DIMENSIONS
SCALE: 1:50

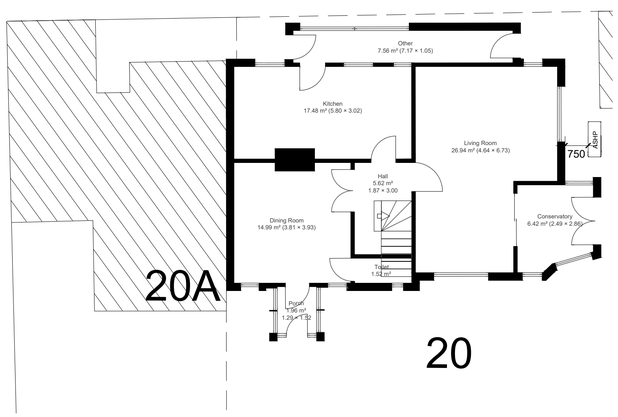

6 A101 PROPOSED GROUND FLOOR PLAN
SCALE: 1:100



7 A101 PROPOSED SIDE (EAST) ELEVATION
SCALE: 1:100



8 A101 PROPOSED REAR (NORTH) ELEVATION
SCALE: 1:100

TRUE NORTH

PROJECT NORTH

0 1m 2m 3m 5m
Scale: 1:50

0 1m 5m 10m
Scale: 1:100

0 2m 5m 10m 20m
Scale: 1:200

NOTES

REVISIONS

000	00.00.0000

AIRA

AIRA, 2nd Floor,
Noah's Yard, York Way,
London, N1 9AA

0330 822 5493
hello@airahome.com
www.airahome.com

CLIENT

J. Blackie

Project Address

20 Rugby Road
Worthing
BN11 4PZ

Project No.	001
Status	PLANNING ISSUE
Date	JULY 2024
Drawn	KE
Checked	KE
Scale	AS NOTED

Sheet Title

EXISTING AND PROPOSED DRAWINGS

Sheet No

A101