


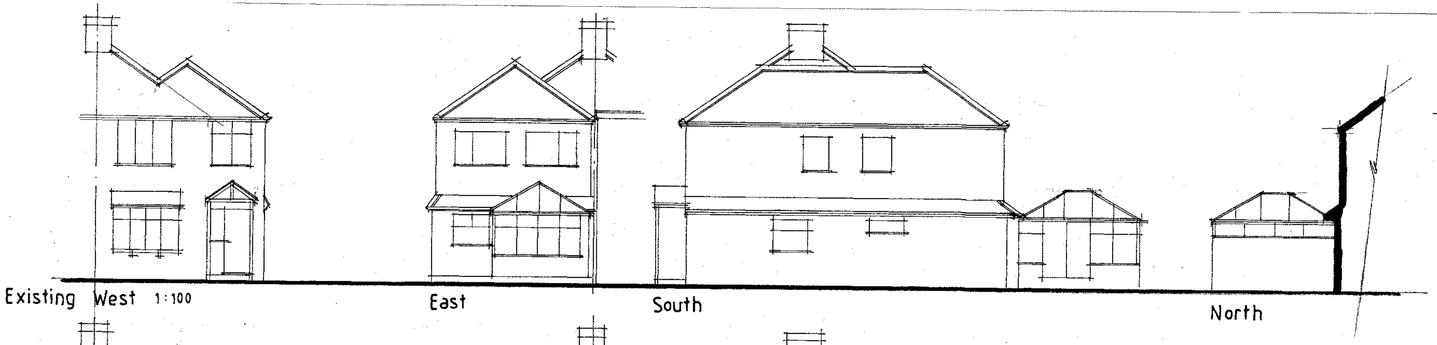


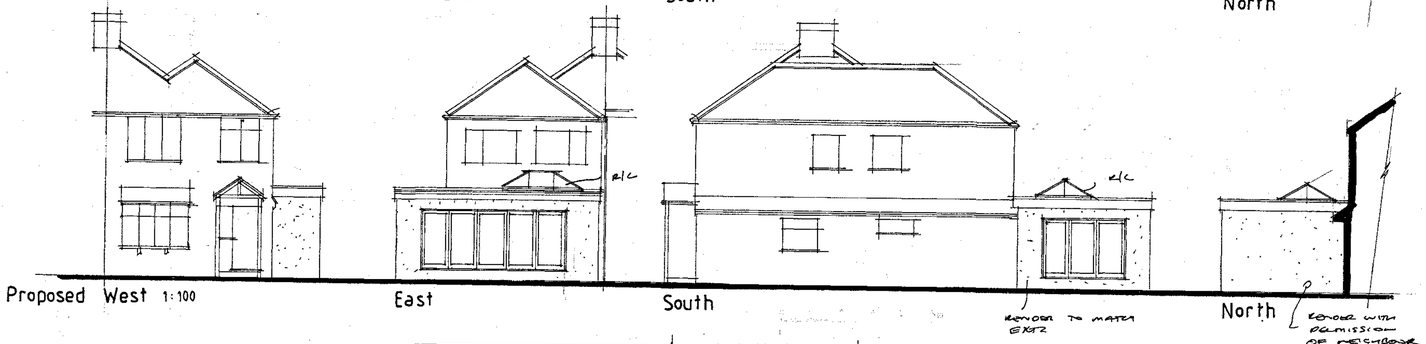



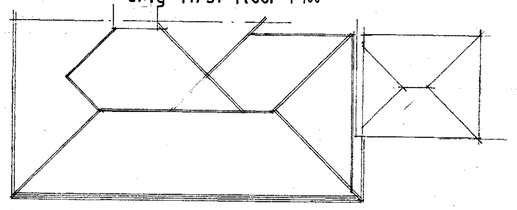

First floor 1:50

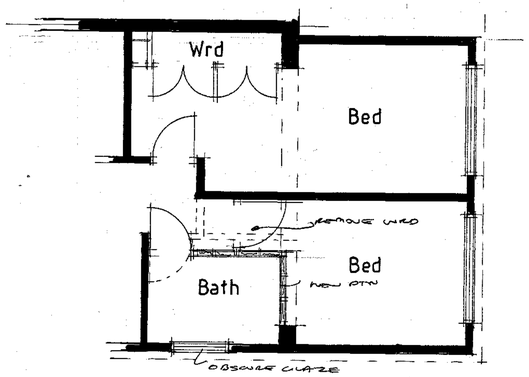



Extg ground floor 1:100

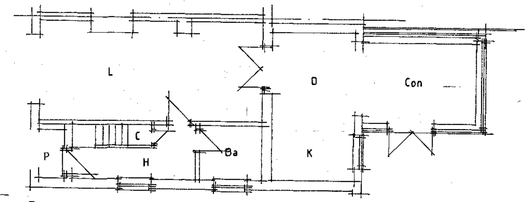

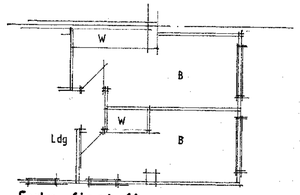

Extg first floor 1:100




Extg roof 1:100

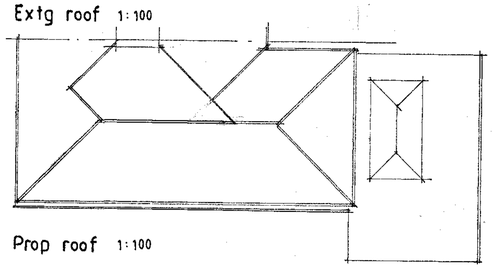


Prop roof 1:100

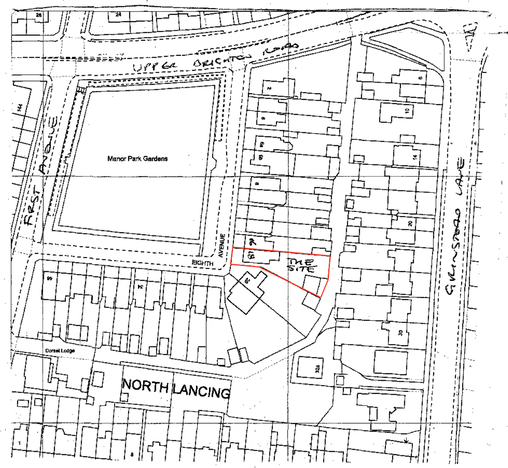



Site plan 1:1250

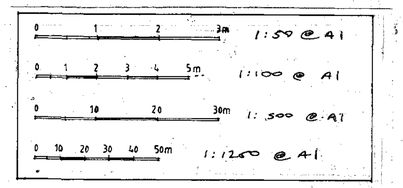


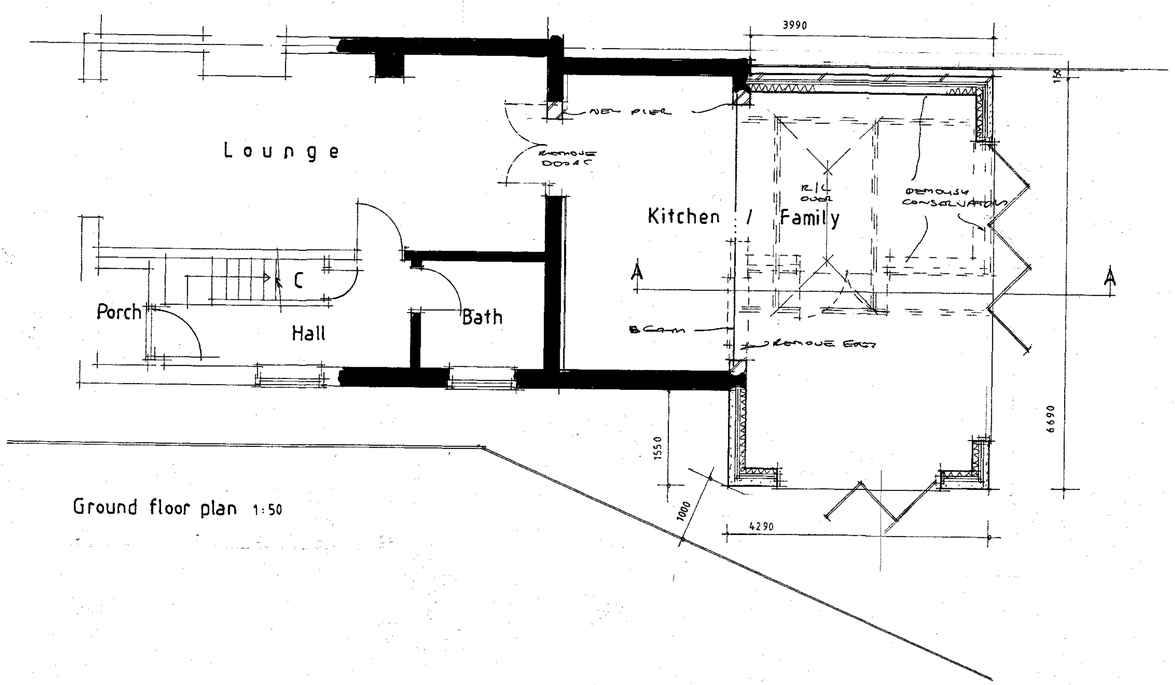
Ground floor plan 1:50

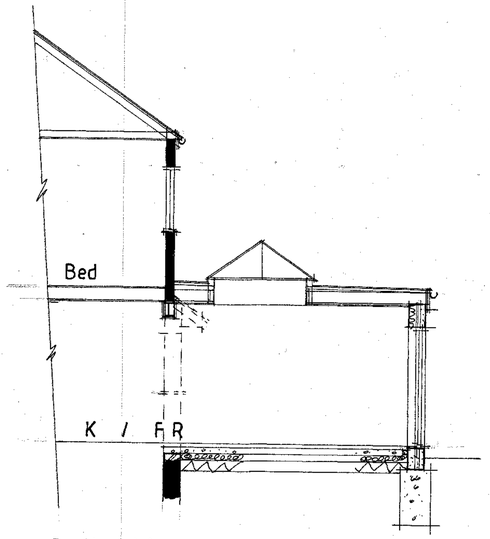


Section AA 1:50

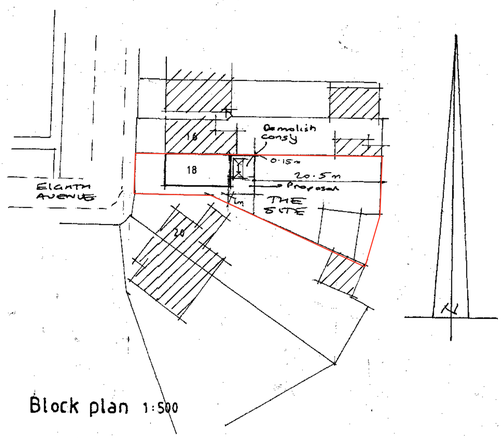


Block plan 1:500

**AJ SALTER & SON**
Architectural Technicians
and Surveyors
50 WINDSOR ROAD, WORTHING,
WEST SUSSEX, BN11 2LY
Tel/Fax: (01903 209496)
E-mail: ajsalterandson@hotmail.com

| | | | |
|---|---|---|---|
| C | | | |
| B | | | |
| A | | | |
| Client | Mr & Mrs Peters | | |
| Address | 18 Eighth Avenue : Lancing | | |
| Drawing | EXTENSION AND ALTERATIONS | No. | 5621:1 |
| Scale | 1:50 1:100 1:500 1:1250 | Drawn IS | Date Nov 21 |