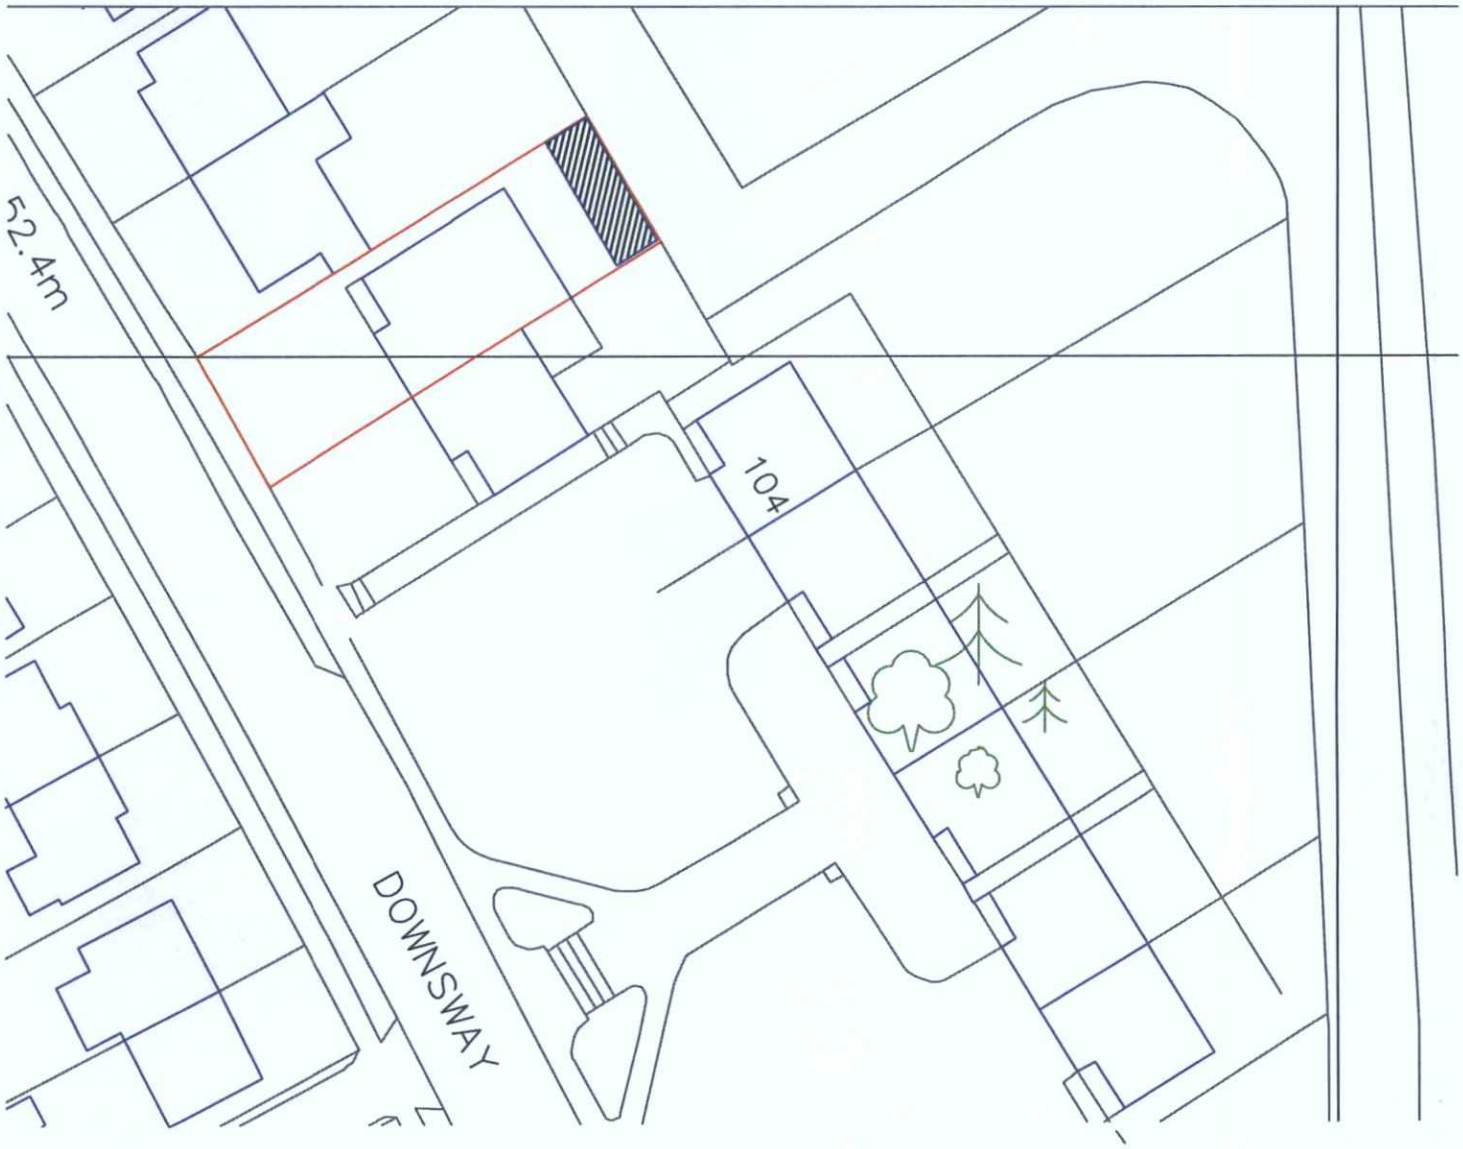

0 20 40 60 80

Metres

N

108 Downsway
Southwick
Block Plan 1:500
A4 Paper

ADUR & WORTHING PLANNING SERVICES	
PLAN	AWDM/0293/16
DATE VALID	29 FEB 2016