


Existing Ground Floor Plan

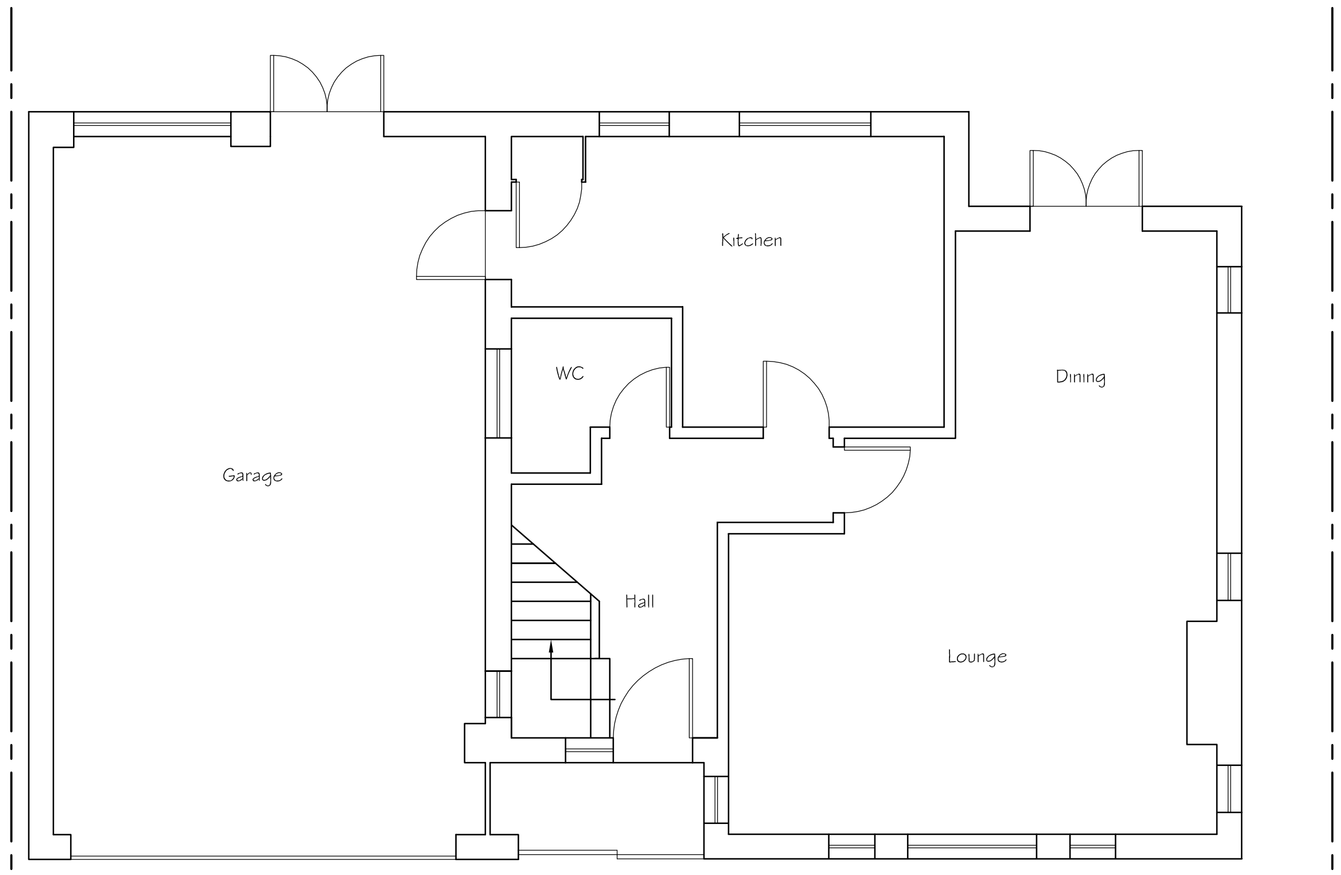


Proposed Ground Floor Plan




SCALE 1:50

Tony Rogers
Building Consultants
Address: 40 Dawn Crescent, Upper Beeding
West Sussex, BN44 3WH
Telephone: 01903 815225 Fax: 01903 815225
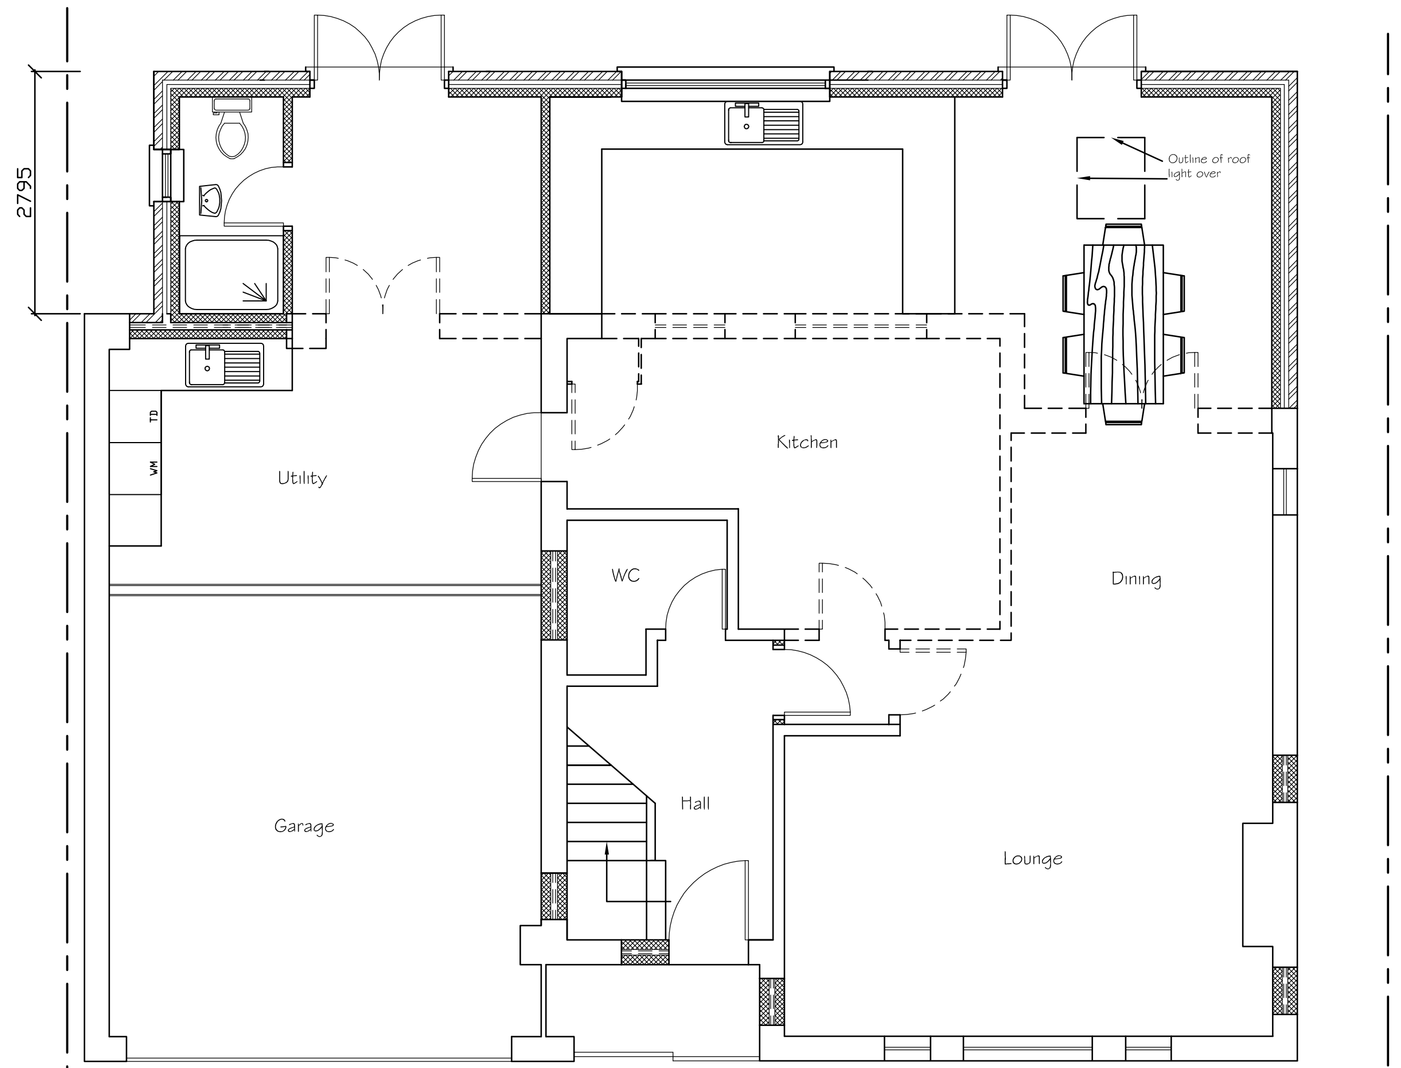
| Rev. | Date: | Revision Description: |
|---|---|---|
| | | |
| | | |
| | | |
| | | |

Client: Mr & Mrs J Clark

Address: 143 Old Fort Road
Shoreham
West Sussex
BN43 5HL

Project: Proposed single storey rear extension

Scale: 1:50
Paper Size A1

Date: February 2016

Drawing No: 16/1100/01

Drawn By: AWR

Revision: