CDM 2015 Health & Safety Information

This information relates only to 'Significant Hazards' identified on this drawing and is to be read in conjunction with the Designer's Hazard Register.

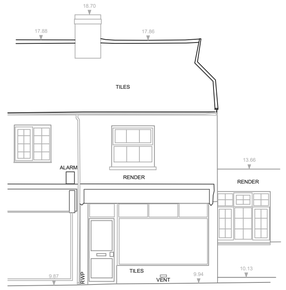

Existing West Elevation
Scale 1:100

0 1 2

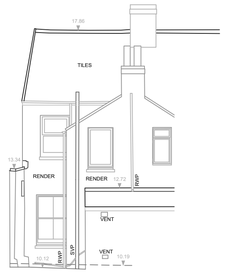

Existing East Elevation
Scale 1:100

0 1 2

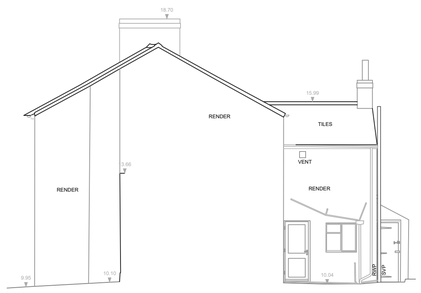

Existing South Elevation
Scale 1:100

0 1 2

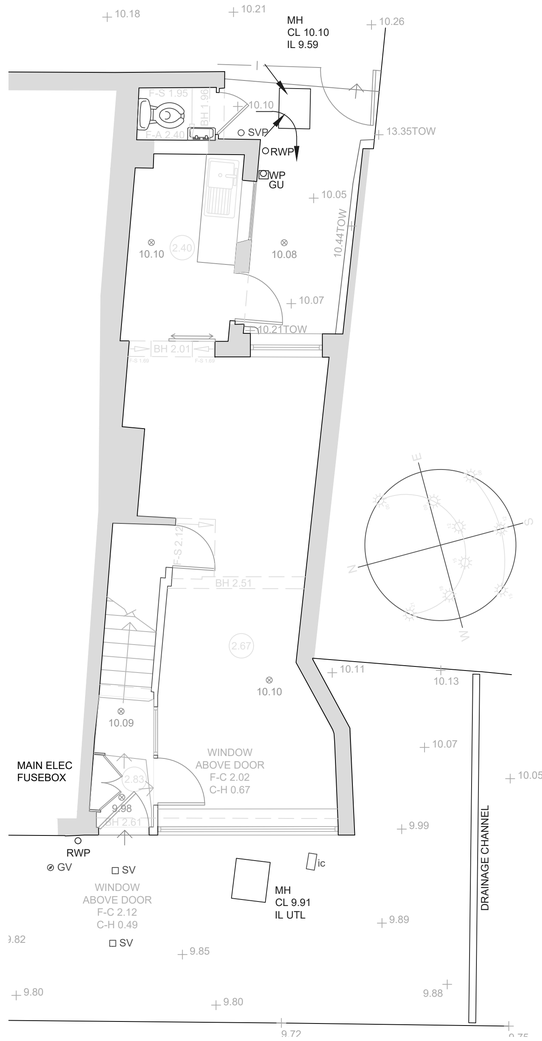

Existing Ground Floor Plan
Scale 1:50

0 1

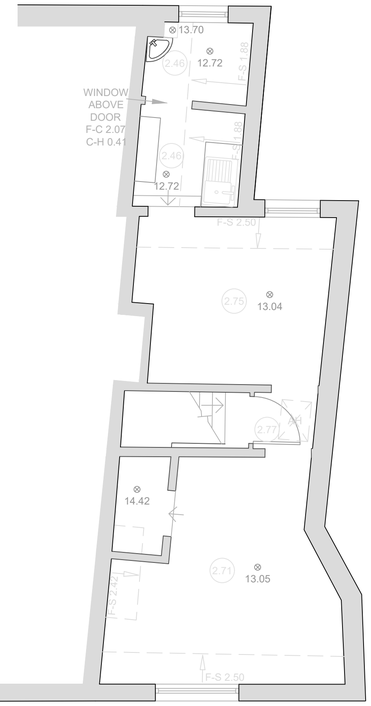

Existing First Floor Plan
Scale 1:50

0 1

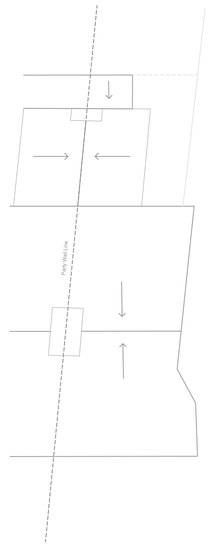

Existing Roof Plan
Scale 1:100

0 1 2

No dimensions to be scaled from drawing except for the purposes of Planning Applications. The contractor should check all dimensions on site. It is the contractors responsibility to ensure compliance with Building Regulations.

Client's Name
Brian Dodd

Drawing Title
Existing Plans and Elevations

Drawn | Checked | Date
August 2021

Job No
2100

Drawing No
002

Rev
B

Job Title
11 South Street, Lancing

Scale
SCALE VARIES

Status
APPROVAL

Rev	Date	Revision Details	Dr	Ch