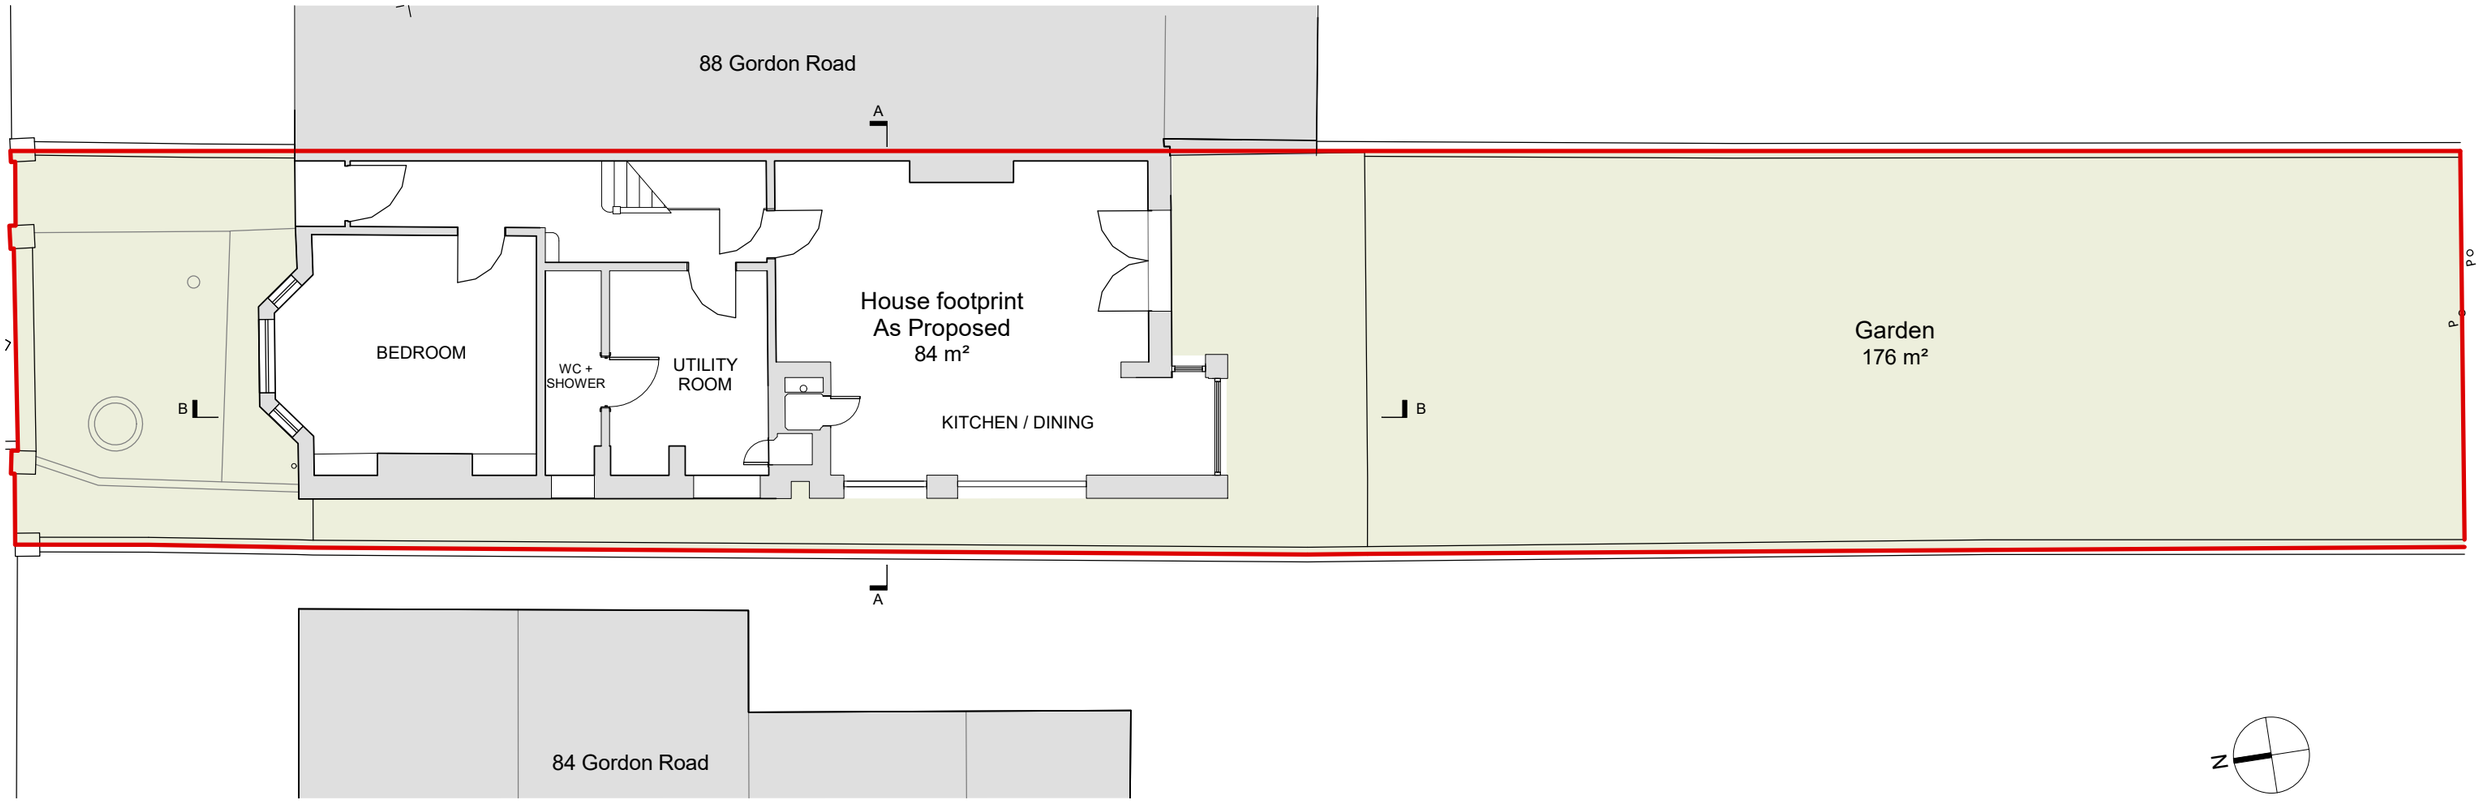


Proposed roof materials for single storey extension:

1. A green roof that is primarily a sedum roof. Sedum does not grow high and is low maintenance. Deeper substrate will be provided at the north end of the roof to allow 40cm high plants to shade the larder in summer.

Ground Floor Plan As Proposed

1 : 100 @ A3

0 5m

Scale bar 1:100

drawing no:	revision:	date:		project no:	project:		
PL-06	A	16.07.2021	A 16.07.2021 Issued for Planning Application	T26	86 Gordon Road, Shoreham-by-Sea	This drawing has been prepared for only for discussion purposes and should not be used for any other purpose. © Studio Bark 2019	Studio Bark London / Sussex 020 8062 0522