Note: All dimensions to be checked on site.

Client: R Cox	
Scale: 1:200,1:1250 @ A3 paper size	
Date: 18.11.2011	Drawn: BM
Drg. No. 02	Rev'n

Project:
Proposed works at:
17 Falcon Close
Shoreham Beach
Sussex
BN43 5WE

Title:
Block & Location Plan

Architectural & Planning Services
12 West Street
Shoreham By Sea
West Sussex
BN43 5WE
01273 441008 (after 6pm)
07828898707
e-mail: penwright2@yahoo.co.uk


Copyright of:

plw

Location Plan 1:1250

1:1250 Scale Bar


10m 50m 30m 40m 20m

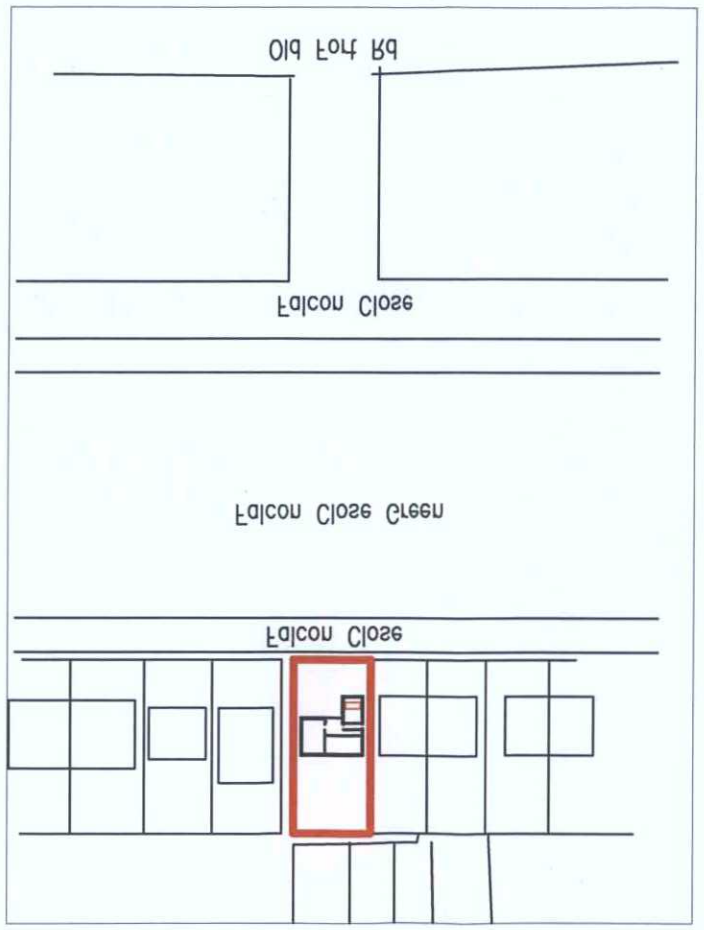

Block Plan 1:200

1:200 Scale Bar

10m 50m 30m 40m

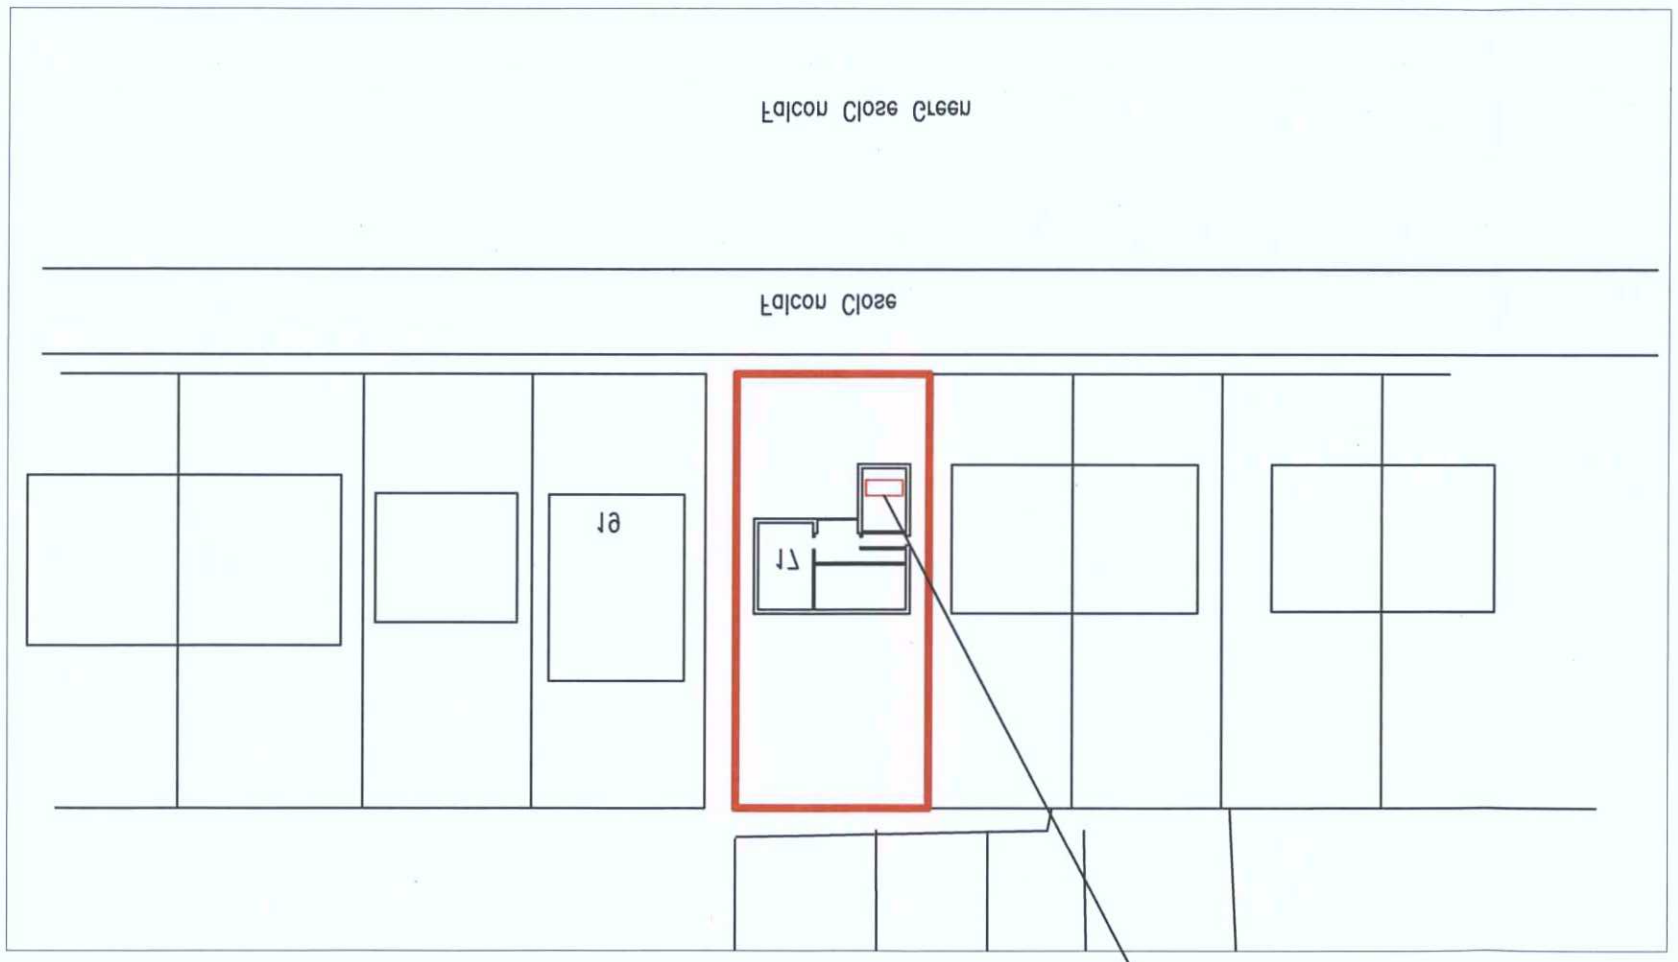

PLANNING SERVICES	
PLAN	AMDM 11.04.11
DATE VALID	03.01.12