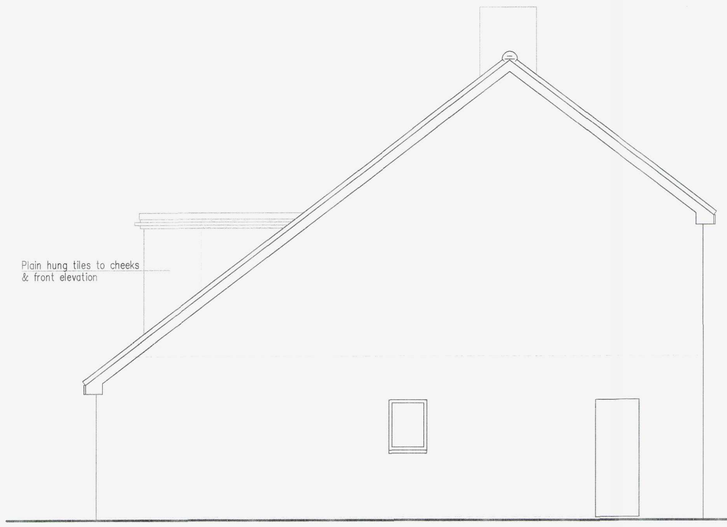

East (Side) Elevation

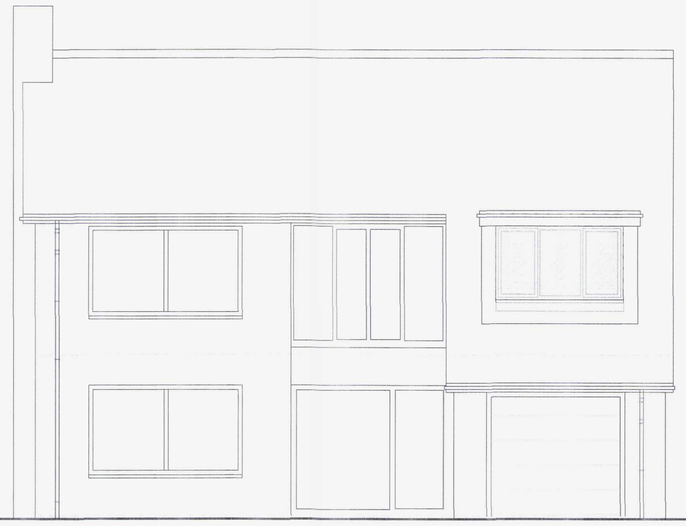

South (Front) Elevation

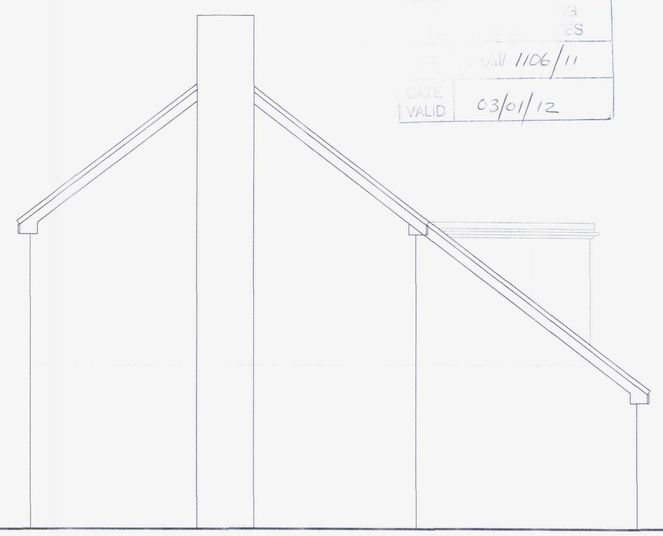

West (Side) Elevation



First Floor Plan

A	3.1.12 Dormer with flat roof and less width

Project:

Proposed Enlarged Dormer
to front elevation At:
17 Falcon Close
Shoreham Beach
Shoreham By Sea
West Sussex
BN43 5HN

Drawing title:

Plans & Elevations As Proposed

Client: Mr & Mrs RG Cox

Copyright of:

bjw
Architectural & Planning Services
15 West Street
Shoreham By Sea
West Sussex
BN43 5WF
01273 441009 (after 6pm)
07856899101
e-mail: benwhitby15@yahoo.co.uk

Scale: 1:50	Paper size: A1
Date: 12.12.2011	Drawn: BJW
Drg. No. 02	Rev'n A

Note: All dimensions to be checked on site.