Copy.

Plan for Vehicular Crossing. (PROPOSED)

84 Old Shoreham Road, Lancing.
West Sussex. BN15 0QZ

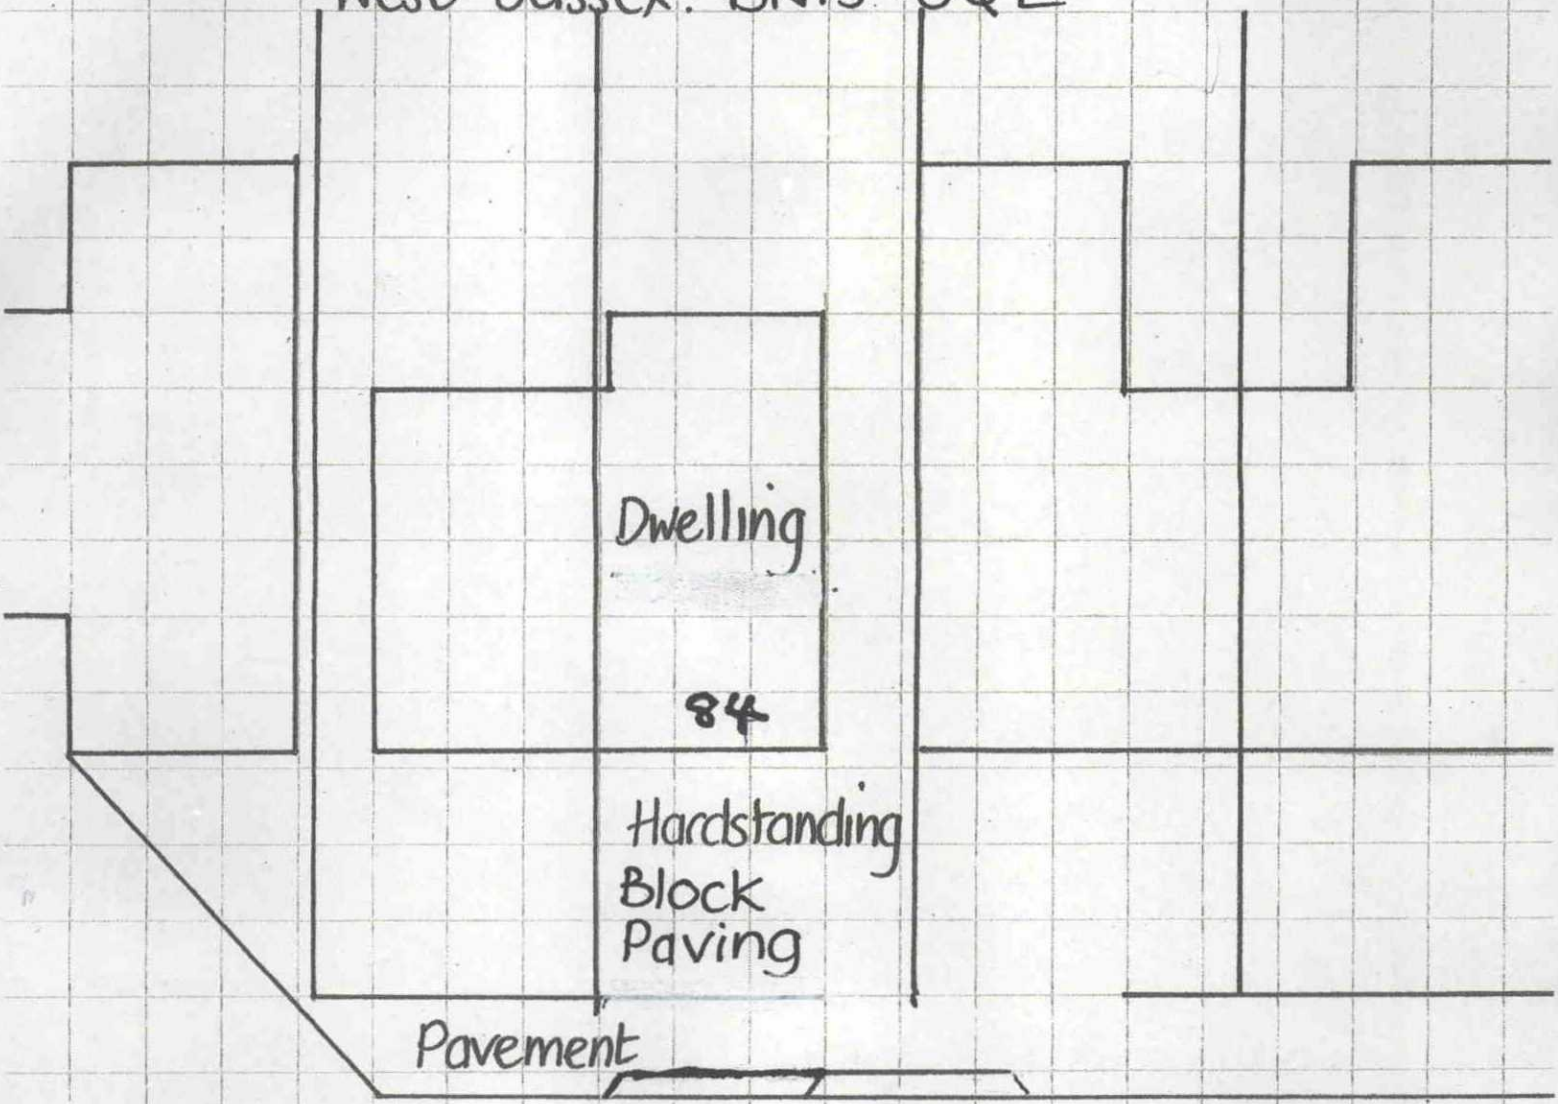

ADUR DISTRICT COUNCIL
PLANNING DIVISION
PLAN No. AWDM/1049/11
DATE RECEIVED

ADUR & WORTHING
PLANNING SERVICES
PLAN AWDM/ 1049/11
DATE VALID 20/12/11

Scale: 1: 200