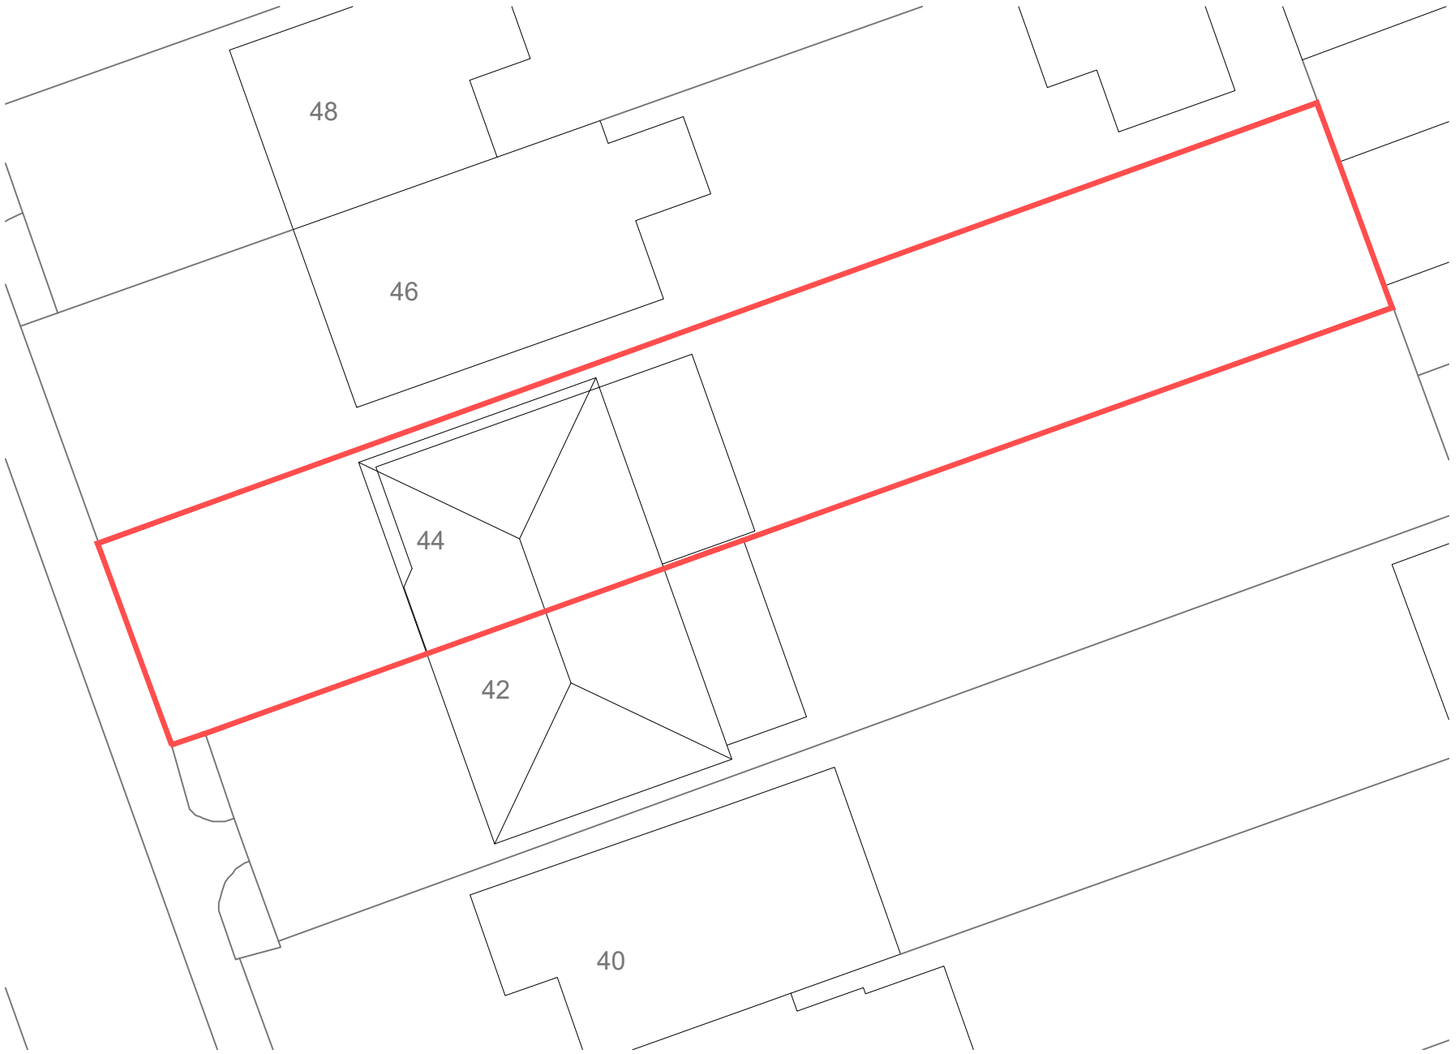

block plan
1:200 scale - A 3 paper

0m 1.0m 2.0m 3.0m 4.0m 5.0m 6.0m 7.0m 8.0m 9.0m 10.0m



site location plan
1:1250 scale - A 3 paper

0m 5m 10.0m 15m 20.0m 25m 30.0m 35m 40.0m 50.0m 60.0m 70.0m 80.0m

A COMPLETED FOR CLIENT FEEDBACK 22.12.20
Revision Date

Draft 2 Design Ltd
Architectural Design Consultants

Cortlandt, George Street, Hailsham, East Sussex, BN27 1AE
Tel: 01323 446612
Email: mike@draft2design.co.uk Web: www.draft2design.co.uk

JOB: Proposed Loft Conversion at:
44 George V Avenue
Lancing
East Sussex
BN15 8NQ

CLIENT: Alex Lloyd Commercial Ltd

TITLE: planning
block & site location plan

DATE: 22.12.20 SCALE: - DRG. NO: 2074/01 REV: A