

front (west) elevation



side (north) elevation



rear (east) elevation

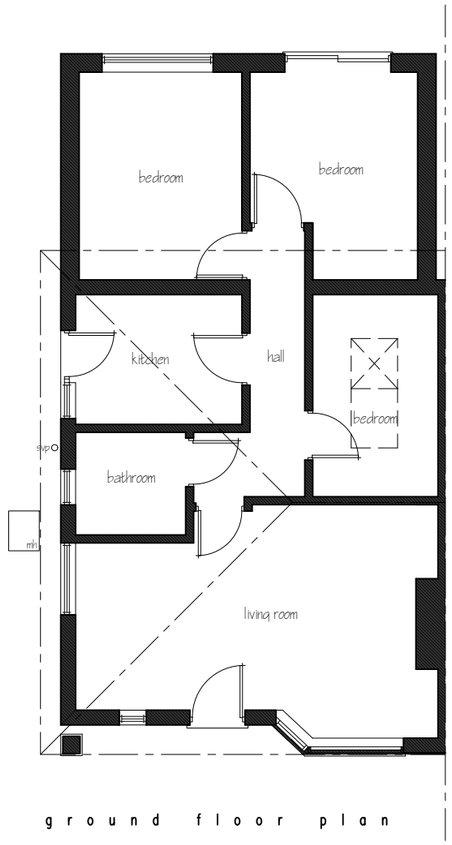

ground floor plan

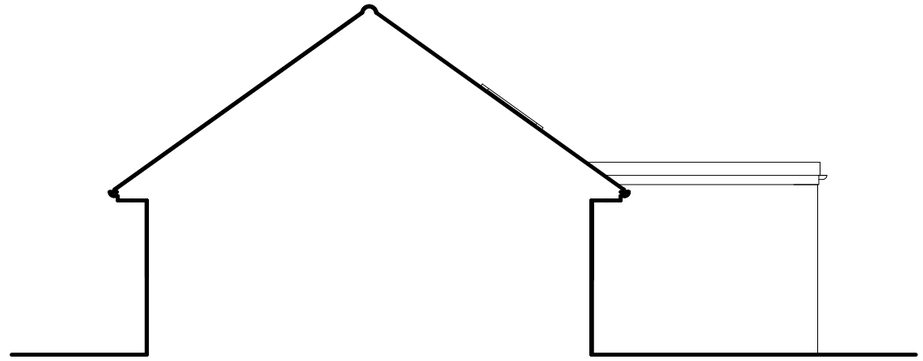

side (south) elevation

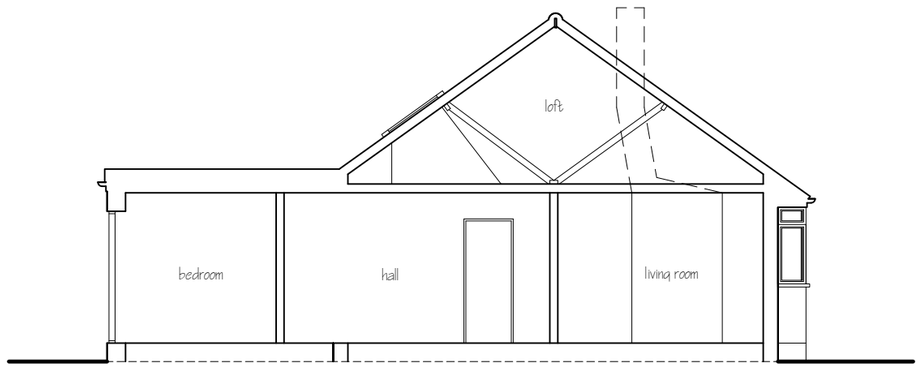

cross section

A3 sheet = 1:100 scale

0.0m 0.5m 1.0m 1.5m 2.0m 2.5m 3.0m 3.5m 4.0m 5.0m 6.0m 7.0m 8.0m

B	UPDATED FOLLOWING INPUT FROM LPA	31.12.20
A	COMPLETED FOR CLIENT FEEDBACK	22.12.20
Revision		Date

Draft Design Ltd
Architectural Design Consultants
Cortlandt, George Street, Hailsham, East Sussex, BN27 1AE
Tel: 01323 446612
Email: mike@draft2design.co.uk Web: www.draft2design.co.uk

JOB: Proposed Loft Conversion at:
44 George V Avenue
Lancing
East Sussex
BN15 8NQ

CLIENT: Alex Lloyd Commercial Ltd

TITLE: planning
existing details

DATE: 02.12.20 SCALE: 1:100 DRG. NO: 2074/02 REV: B