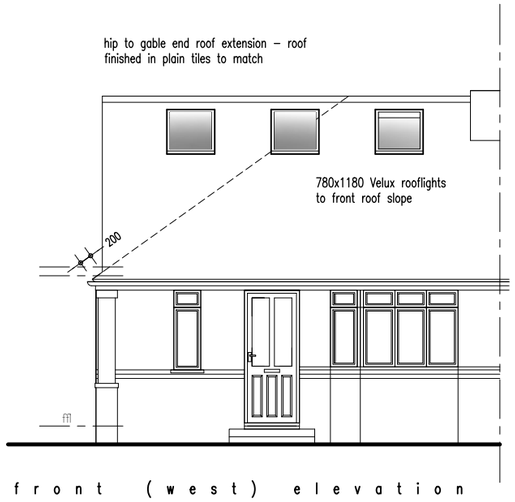

f r o n t (w e s t) e l e v a t i o n



s i d e (n o r t h) e l e v a t i o n

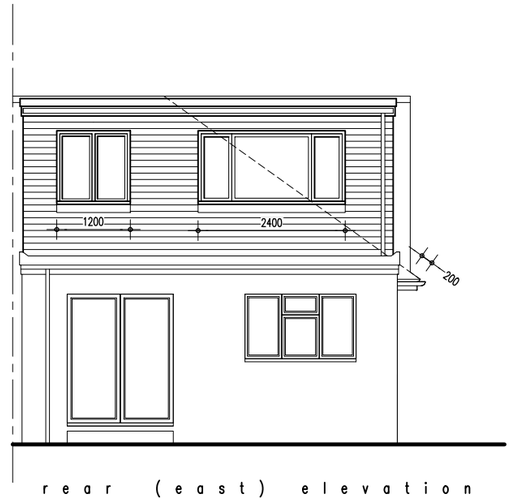

r e a r (e a s t) e l e v a t i o n

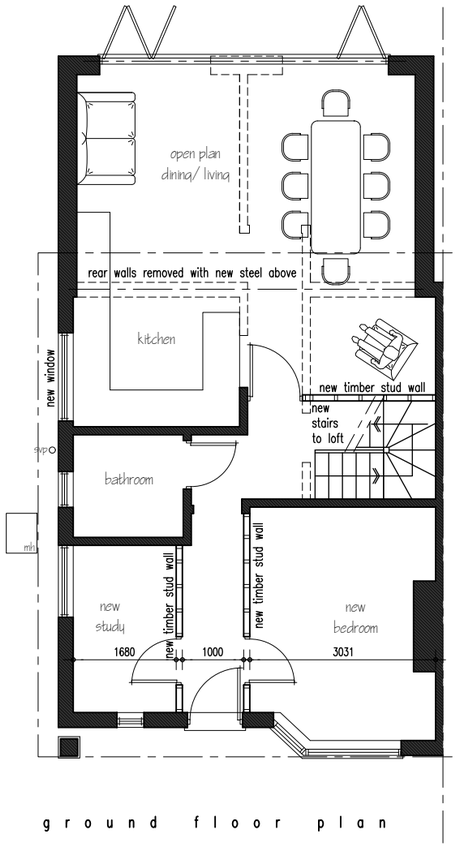

g r o u n d f l o o r p l a n

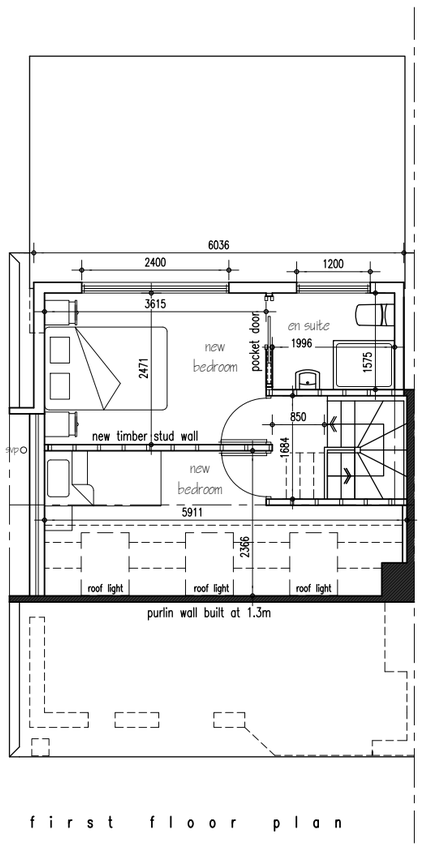

f i r s t f l o o r p l a n

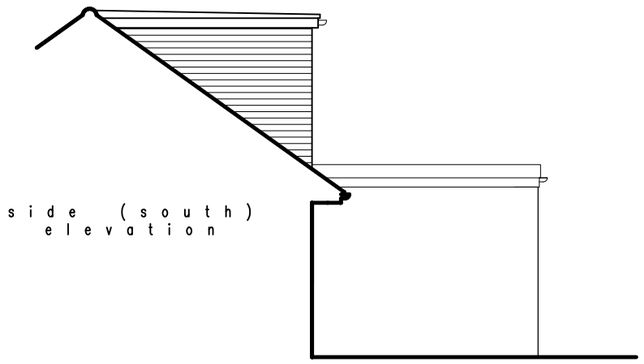

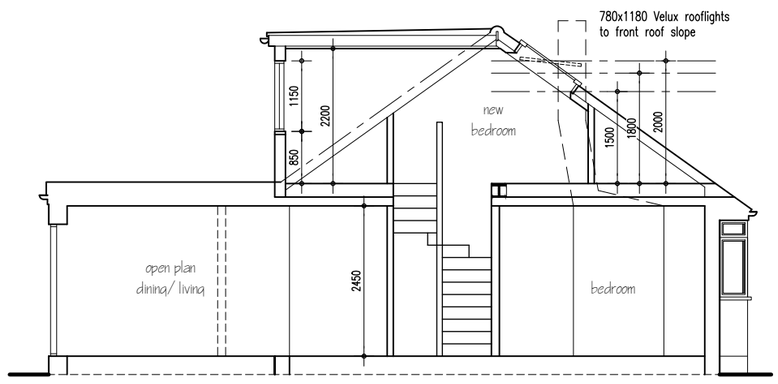

c r o s s s e c t i o n

HIP TO GABLE CALCULATIONS	
VOLUME = $\frac{1}{3}$(LxDxH)	
Length (L)	8.2m
Depth (D)	4.01m
Height (H)	2.98m
HIP TO GABLE VOLUME = 17.02m^3	

DORMER CALCULATIONS	
VOLUME = $\frac{1}{2}$(DxHxW)	
Depth (D)	3.64m
Height (H)	2.52m
Width (W)	6.03m
DORMER VOLUME = 27.66m^3	
TOTAL VOLUME = 44.67m^3	

A 3 s h e e t = 1 : 1 0 0 s c a l e

0.0m 0.5m 1.0m 1.5m 2.0m 2.5m 3.0m 3.5m 4.0m 5.0m 6.0m 7.0m 8.0m

Revision		Date
B	UPDATED FOLLOWING INPUT FROM LPA	31.12.20
A	COMPLETED FOR CLIENT FEEDBACK	22.12.20

Draft 2 Design Ltd
Architectural Design Consultants
Cortlandt, George Street, Hailsham, East Sussex, BN27 1AE
Tel: 01323 446612
Email: mike@draft2design.co.uk Web: www.draft2design.co.uk

JOB: Proposed Loft Conversion at:
44 George V Avenue
Lancing
East Sussex
BN15 8NQ

CLIENT: Alex Lloyd Commercial Ltd

TITLE: p l a n n i n g
p r o p o s e d f l o o r p l a n s

DATE: 02.12.20 SCALE: 1:100 DRG. NO: 2074/03 REV: B