NOTES:
1. All dimensions are in mm and must be checked on site.
2. Drawings are to be read in conjunction with accompanying documents.
3. Any errors or inaccuracies should be brought to the attention of Simon Mckay.
This drawing is copyright ownership of Simon Mckay.

SOLAR PANEL INSTALLATION TBC

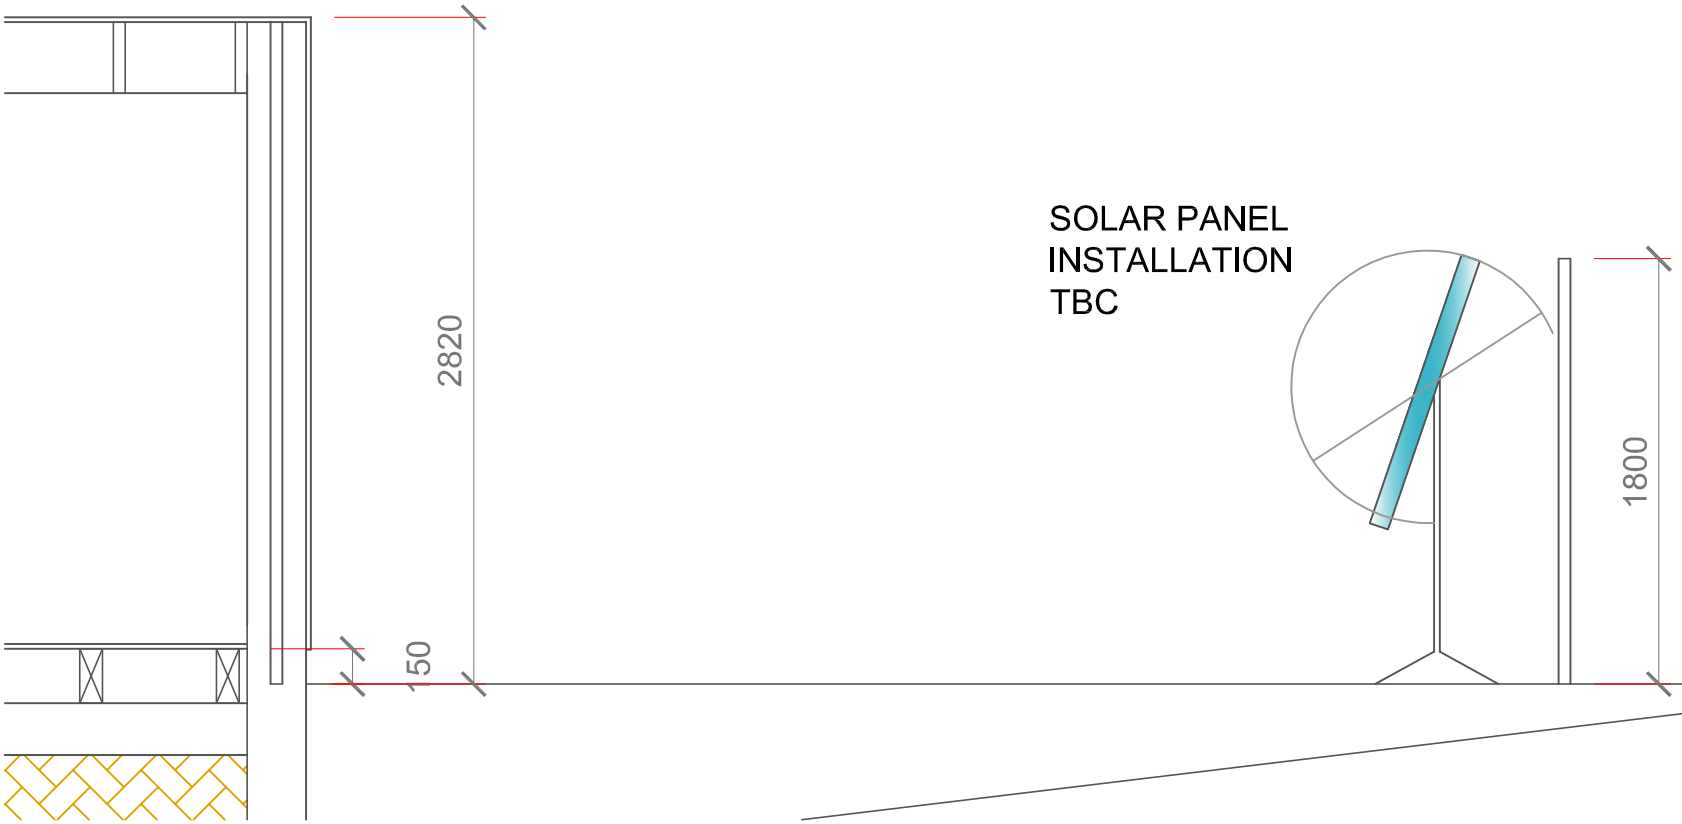

PLANNING.
BUILDING REGS
DESIGN
ARCHITECTURAL SERVICES
07895 833619
simonmckay135@gmail.com

Client Name	CHRIS FRANKLING
Address	WEMBLEY AV, LANCING
Drawing Title	SOLAR PANEL
Drawing Number	WEM-42
Stage	PLANNING
Date	20.11.20
Scale	nts
Paper	A4
Rev	-