

0 1 2 3 4 5 6 7 8 9 10 metres @ 1:100




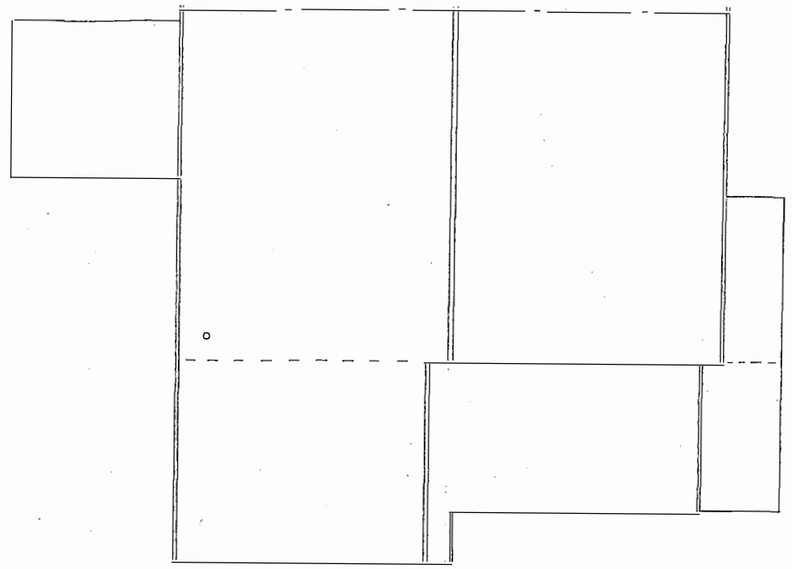

ROOF PLAN

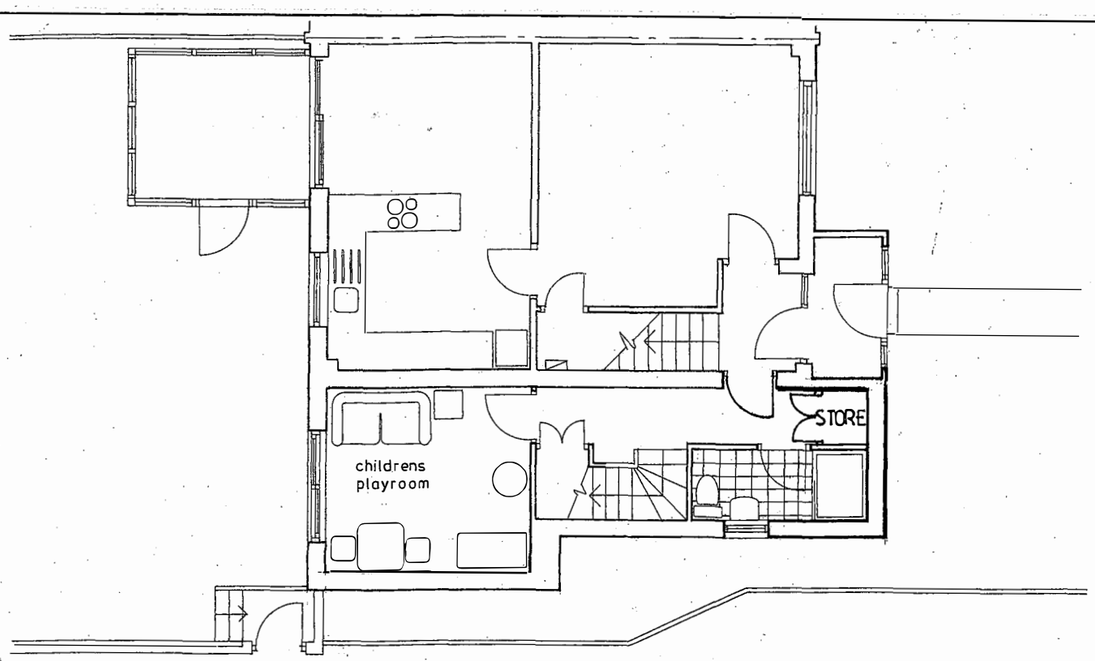

GROUND FLOOR PLAN

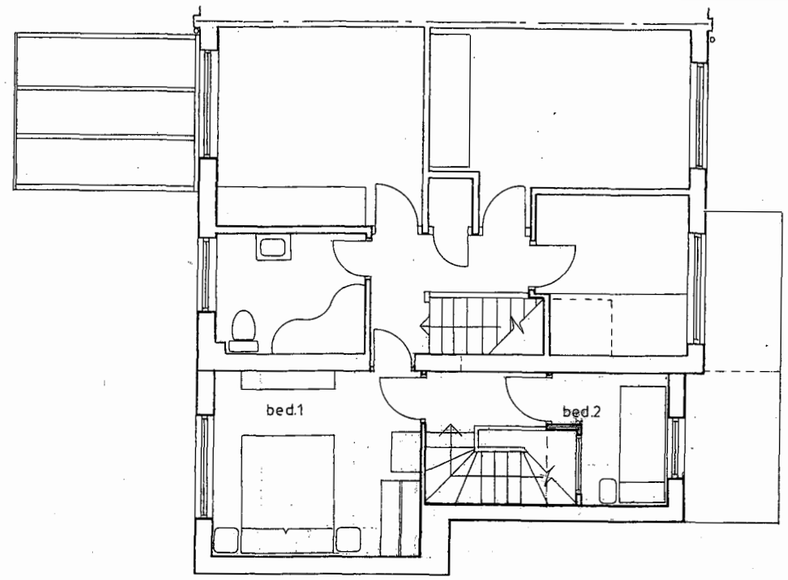

FIRST FLOOR PLAN

REV A OCT '26 HALLWAY ACCESS

atelier consultants

chartered architects
44a high street
steyning
bn44 3ye

phone 07977 070 031
e.mail peter@atelierconsultants.co.uk

Project : 1 LISHER ROAD, BN15 9EY

Client :

Drawing Title : Proposed Plans

Scale: 1:100 @ A3 Date: July 2026 Drawing Number: 289 / P / 010 Rev. A